

FHWA REG NO.	STATE	PROJECT NO.	YEAR	SHEET NO.	SHEETS
7	KANSAS	87N 0064-01	1997	94	130

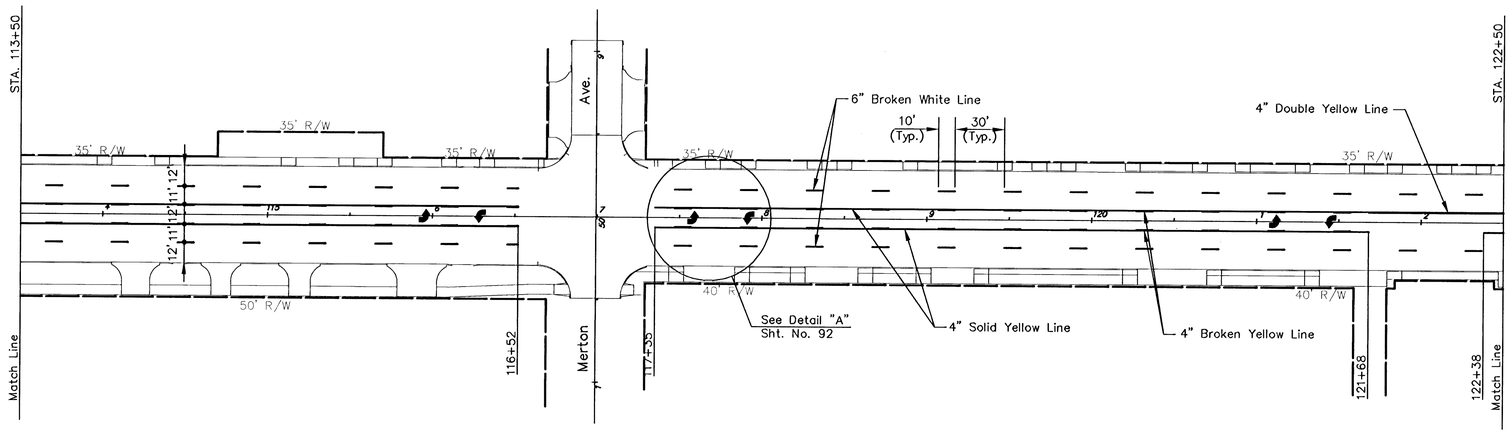


SENECA STREET - STA. 113+50 TO STA. 122+50

SCALE: 1" = 40'

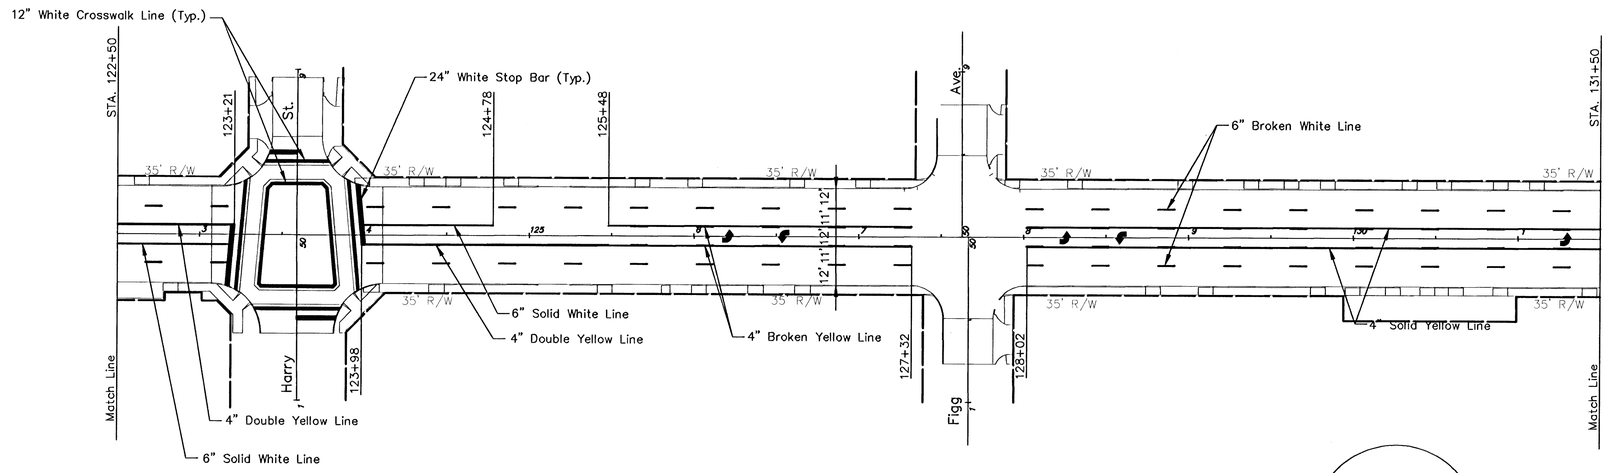


SENECA STREET - STA. 122+50 TO STA. 131+50

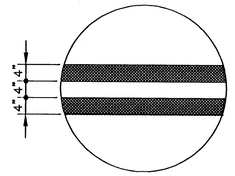

4" Double Yellow Detail

SCALE: 1" = 40'

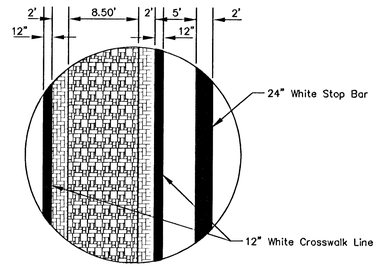

Crosswalk Detail

KANSAS DEPARTMENT OF TRANSPORTATION

SENECA STREET PAVEMENT MARKING AND

PROJECT NO. 87N 0064-01 SEDGWICK CO.

MID-KANSAS ENGINEERING CONSULTANTS, INC.

WICHITA, KANSAS

DESIGNED BY:	GJA	CHECKED BY:	GJA	
DRAWN BY:	WNJ	DATE: 1998	SHEET 94 OF 130	94DSSTPS

99

H:\CIVIL\SENECA\94DSS\TRAF\94DSSTPS Fri May 30 13:42:33 1997