

| FHWA REG NO. | STATE | PROJECT NO. | YEAR | SHEET NO. | SHEETS |
|---|---|---|---|---|---|
| 7 | KANSAS | 87N 0064-01 | 1997 | 98 | 130 |


## GENERAL NOTES

TEMPORARY TYPE I 4" YELLOW PAVEMENT MARKING (SOLID DOUBLE) TO CONTINUE BEYOND ENDS OF WORK AREA TO CHANNEL TRAFFIC TO EXISTING LANES. (SEE PLAN.)


THE CONTRACTOR WILL INSTALL AND OPERATE A TEMPORARY TRAFFIC SIGNAL AT THE INTERSECTION OF SENECA AND HARRY UNTIL SUCH TIME AS THE PERMANENT TRAFFIC SIGNAL IS IN OPERATION.

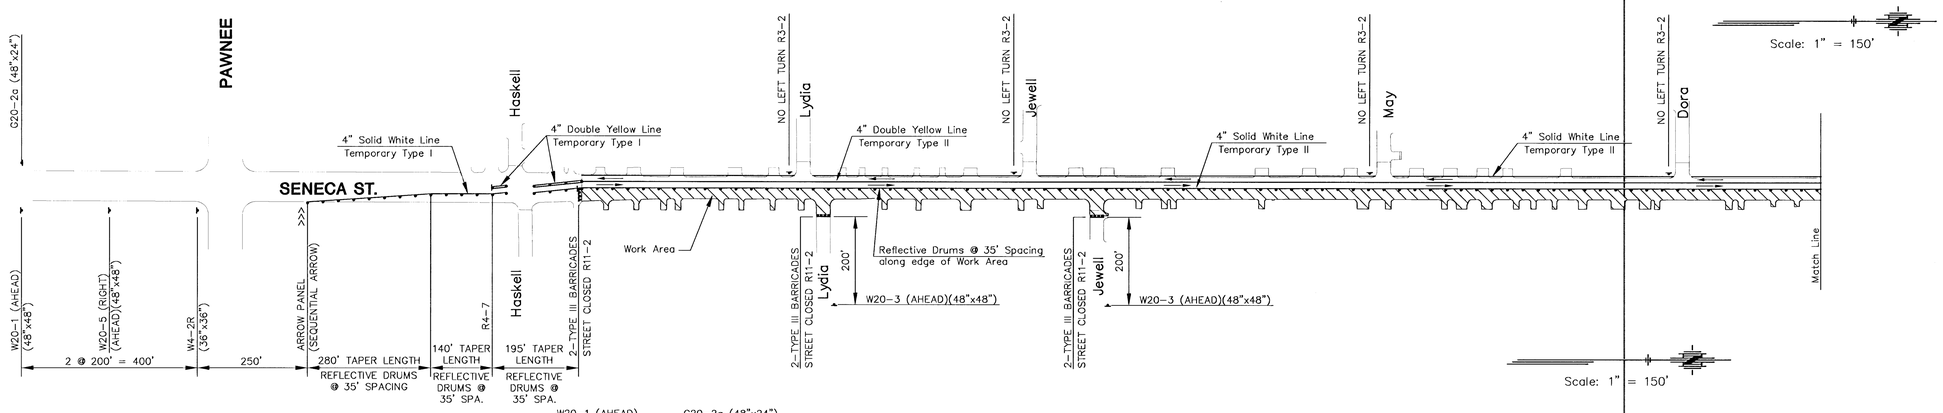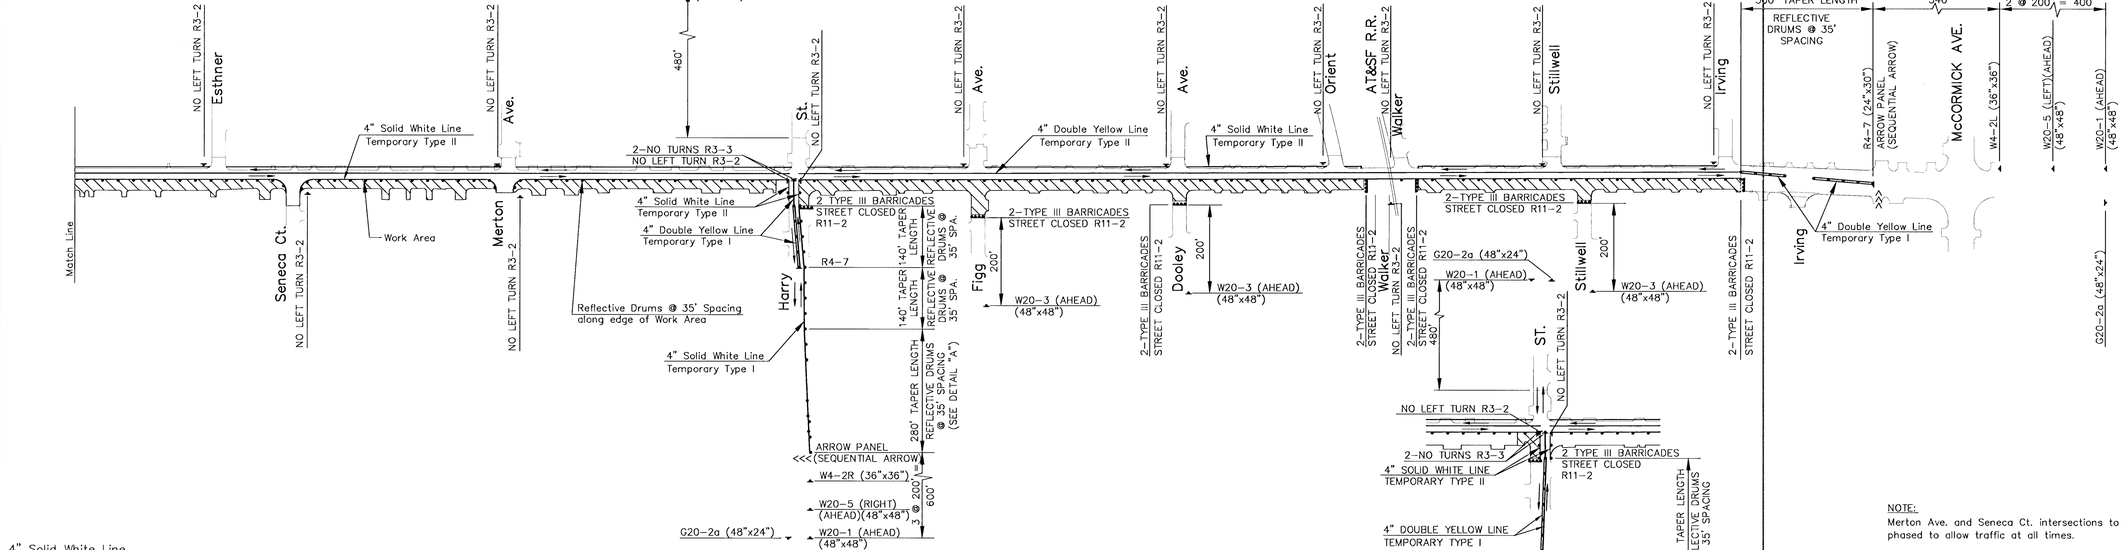


**TYPICAL ENTRANCE AND SIDE STREET**

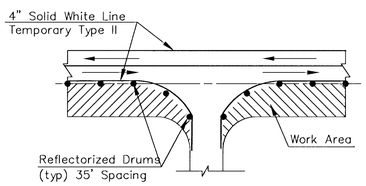


**DETAIL A**

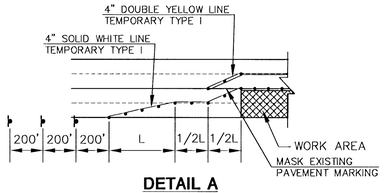


**PHASE IA**

NOTE:
Merton Ave. and Seneca Ct. intersections to be phased to allow traffic at all times.

KANSAS DEPARTMENT OF TRANSPORTATION

# SENECA STREET TRAFFIC CONTROL PHASE I & PHASE IA

PROJECT NO. 87N 0064-01 SEDGWICK CO.

**MID-KANSAS ENGINEERING CONSULTANTS, INC.**

WICHITA, KANSAS

| DESIGNED BY: | PAF | CHECKED BY: | GJA |
|---|---|---|---|
| DRAWN BY: | PAF | DATE: | SHEET 98 OF 130 |

9403TRF3

H:\CIVIL\SENECA\9403S\TRAF\9403TRF5 Wed Jul 02 08:58:50 1997