
| FHWA REG NO. | STATE | PROJECT NO. | YEAR | SHEET NO. | SHEETS |
|---|---|---|---|---|---|
| 7 | KANSAS | 87N 0064-01 | 1997 | 99 | 130 |


## GENERAL NOTES

TEMPORARY TYPE I 4" YELLOW PAVEMENT MARKING (SOLID DOUBLE) TO CONTINUE BEYOND ENDS OF WORK AREA TO CHANNEL TRAFFIC TO EXISTING LANES. (SEE PLAN.)

THE CONTRACTOR WILL INSTALL AND OPERATE A TEMPORARY TRAFFIC SIGNAL AT THE INTERSECTION OF SENECA AND HARRY UNTIL SUCH TIME AS THE PERMANENT TRAFFIC SIGNAL IS IN OPERATION.


Scale: 1" = 150'

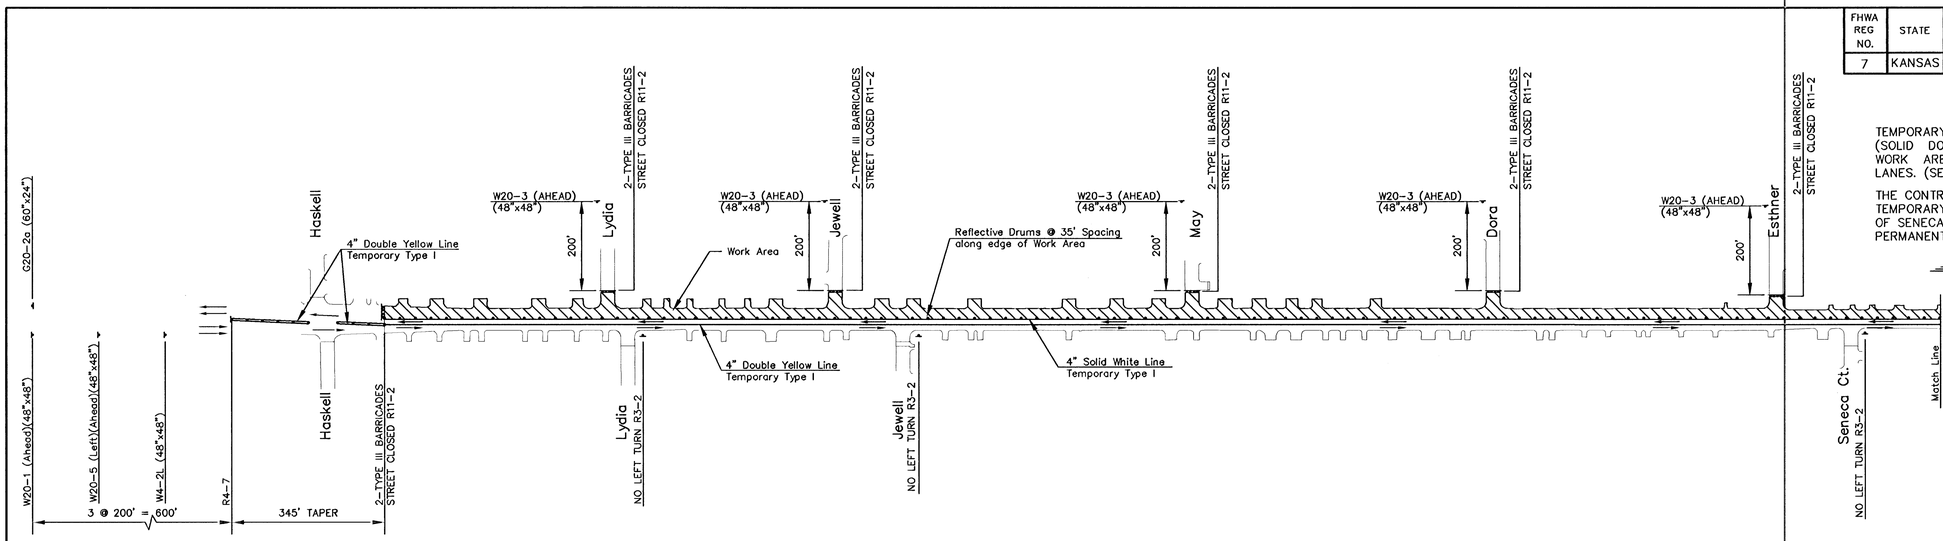

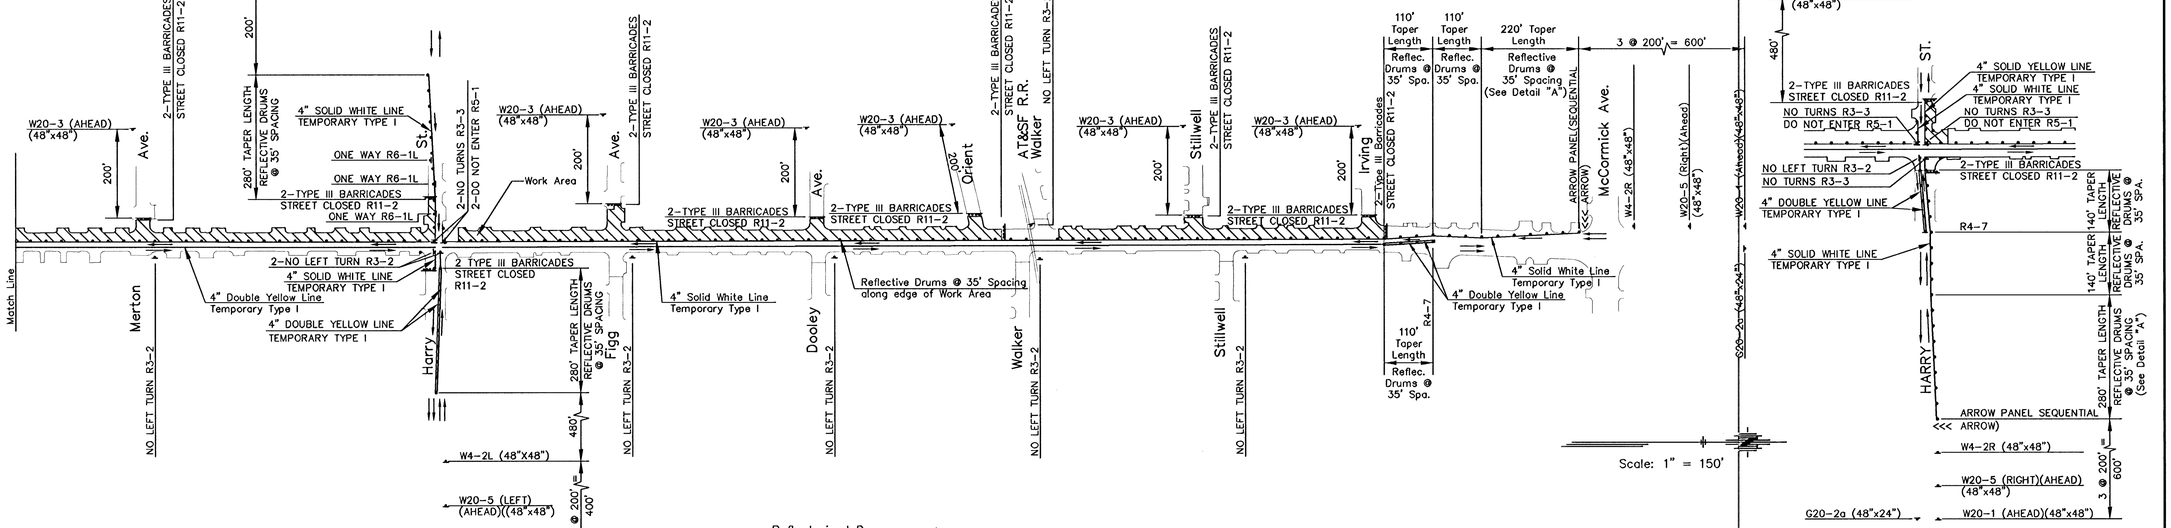




Scale: 1" = 150'
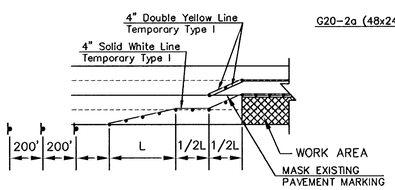
## PHASE IIA

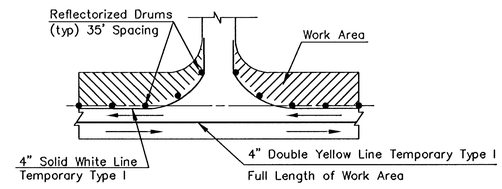


## DETAIL A




## TYPICAL ENTRANCE AND SIDE STREET

KANSAS DEPARTMENT OF TRANSPORTATION

**SENECA STREET**
**TRAFFIC CONTROL**
**PHASE II & PHASE IIA**

PROJECT NO. 87N 0064-01 SEDGWICK CO.

**MID-KANSAS ENGINEERING CONSULTANTS, INC.**
WICHITA, KANSAS

| DESIGNED BY: | GJA | CHECKED BY: | GJA |
|---|---|---|---|
| DRAWN BY: | WNJ | DATE: | SHEET 99 OF 130 |

94057RF4

99

H:\CIVIL\SENECA\94005\TRAFF\94057RF4 Fri May 30 13:45:04 1997