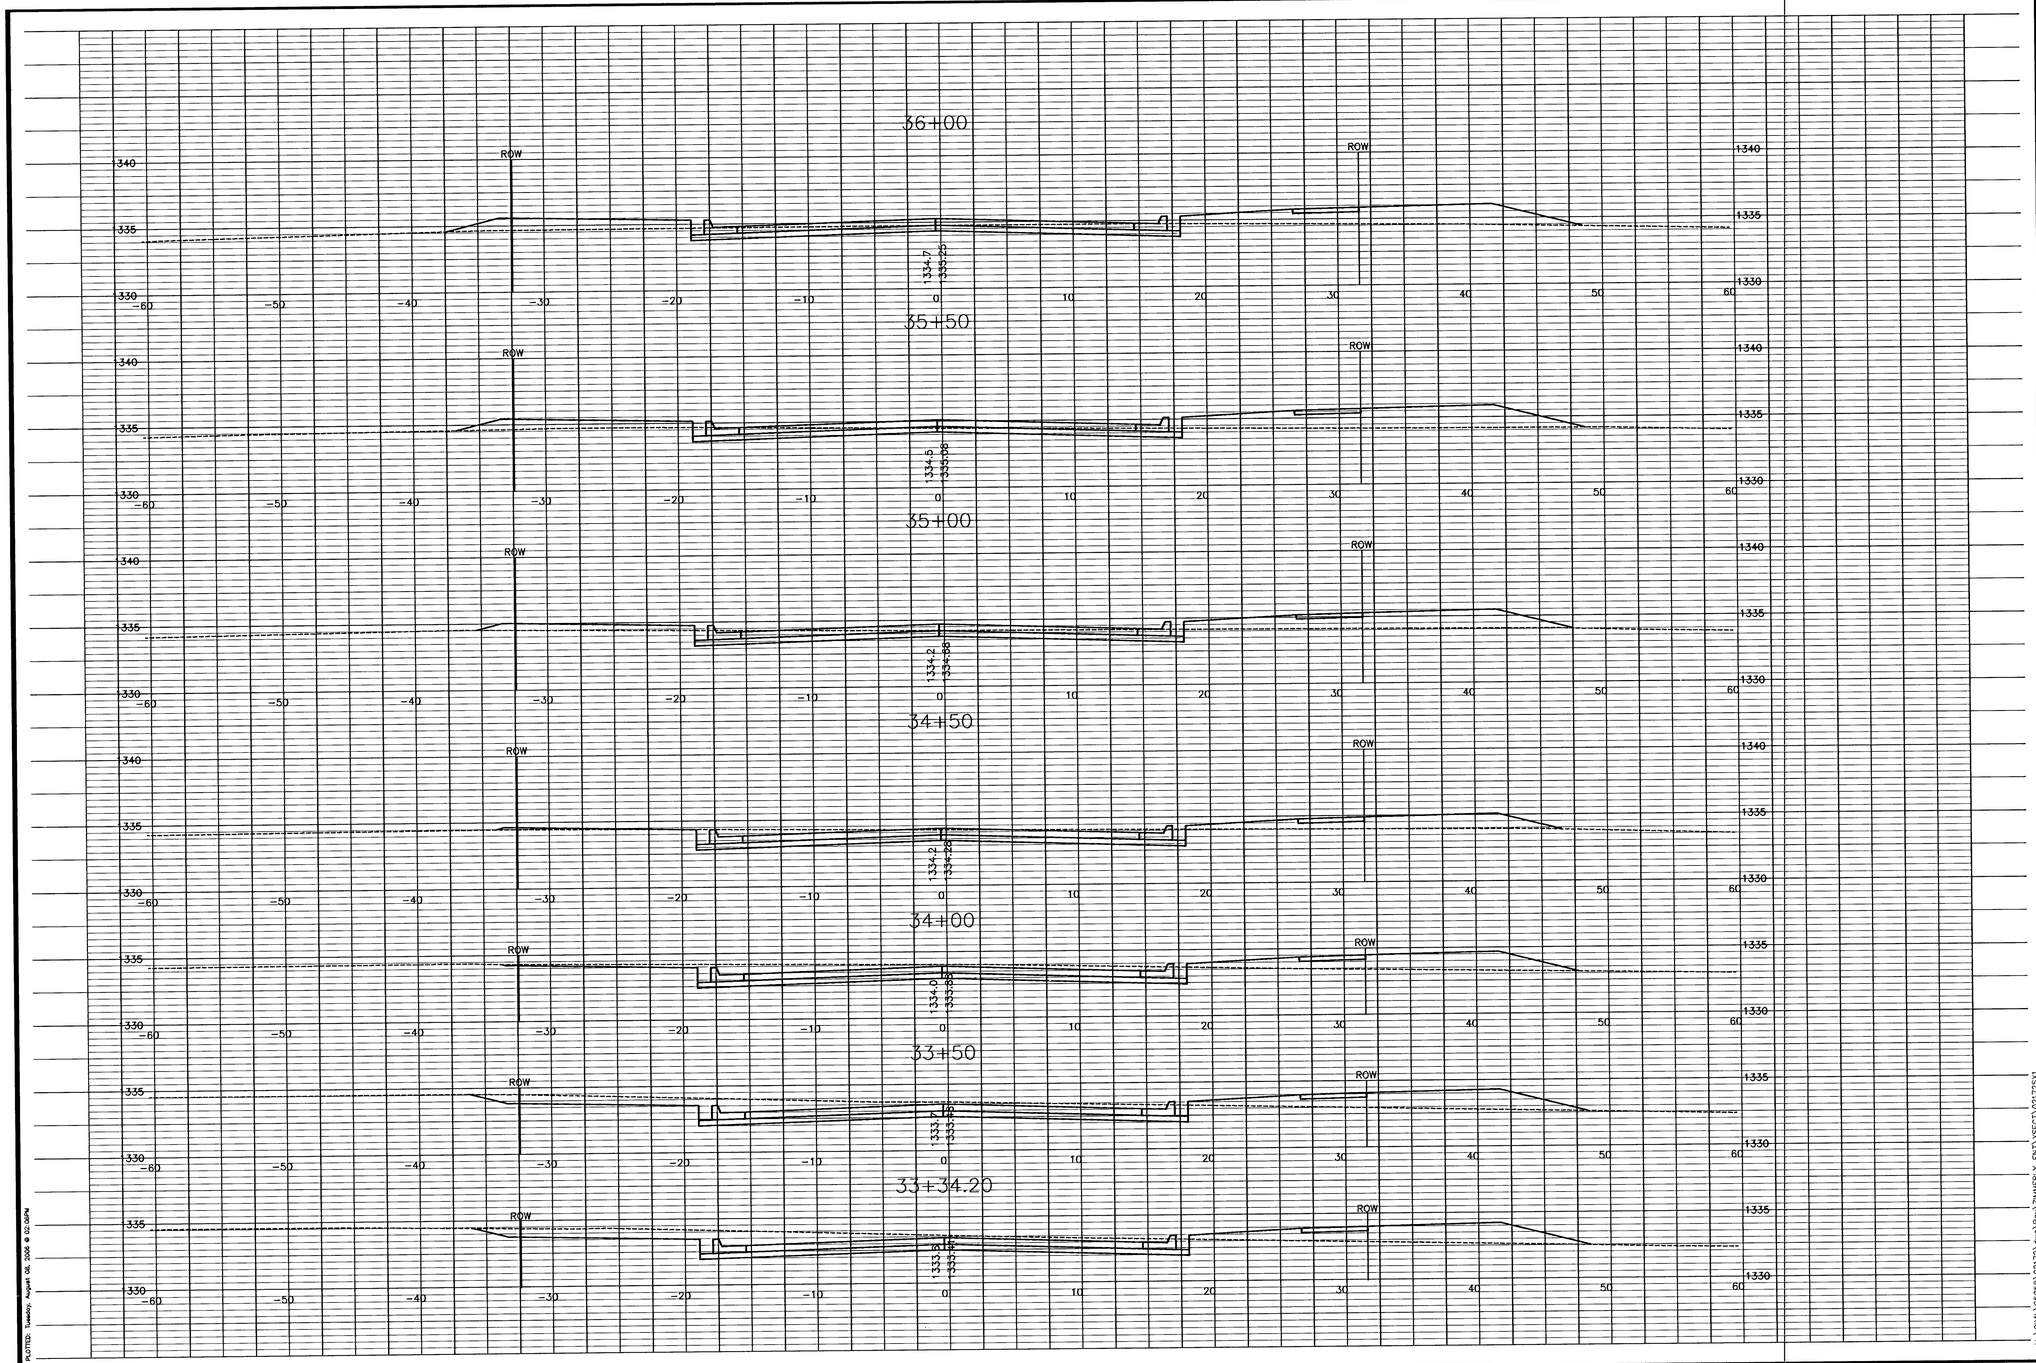


MKEC
ENGINEERING
CONSULTANTS, INC.
411 N. WEBB ROAD
WICHITA, KS. 67206
316 - 684 - 9600

PAVING & INCIDENTAL DRAINAGE
WOODLANDS LAKES ESTATES
THIRD & FOURTH ADD.
ZIMMERLY ENTRY PHASE

CROSS SECTIONS
SHEET TITLE

472-83719
PROJECT NUMBER

SRS
DESIGN BY

BFL/DM
DRAWN BY

GJA
CHECKED BY

ISSUED
AUGUST 2006

REVISED

SHEET NO.
14 of 17

H:\CIVIL_V8\0308\021725\Dwg\Proj\ZIMMERLY_ENT\SECT\021725XT

PLOTTED: Tuesday, August 08, 2006 @ 02:06PM