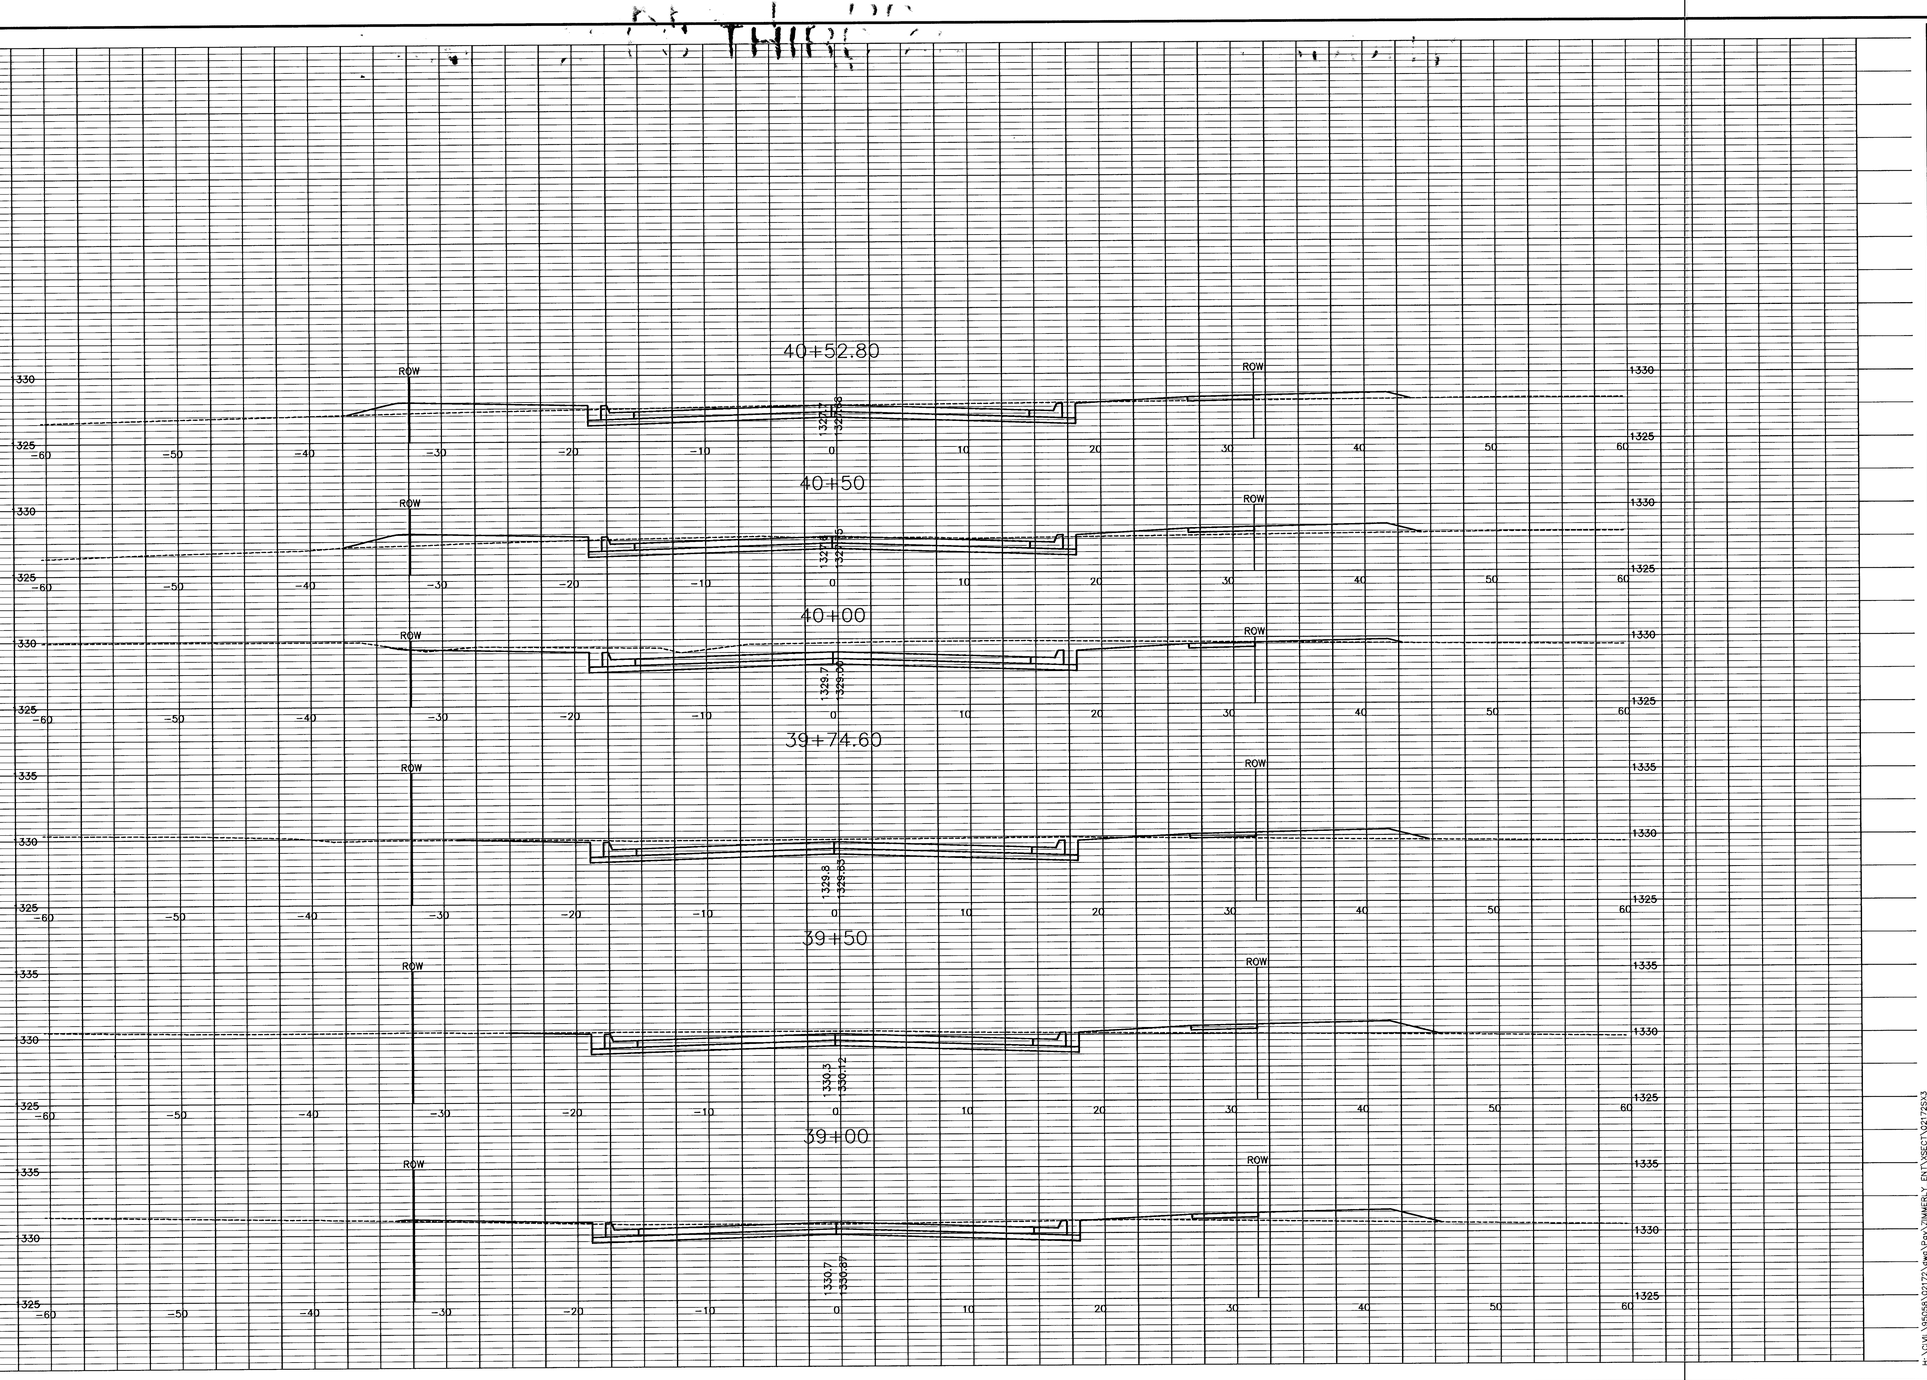


PLOTTED: Tuesday, August 08, 2006 @ 02:08PM

H:\CIVIL\350581\02172\dwg\Prov\ZIMMERLY_ENT\VSECT\02172SX3

MKEC
ENGINEERING
CONSULTANTS, INC.
411 N. WEBB ROAD
WICHITA, KS. 67206
316 - 684 - 9600

PAVING & INCIDENTAL DRAINAGE
WOODLANDS LAKES ESTATES
THIRD & FOURTH ADD.
ZIMMERLY ENTRY PHASE

CROSS SECTIONS
SHEET TITLE

472-83719
PROJECT NUMBER

SRS
DESIGN BY

BFL/DM
DRAWN BY

GJA
CHECKED BY

ISSUED
AUGUST 2006

REVISED

SHEET NO.
16 of 17