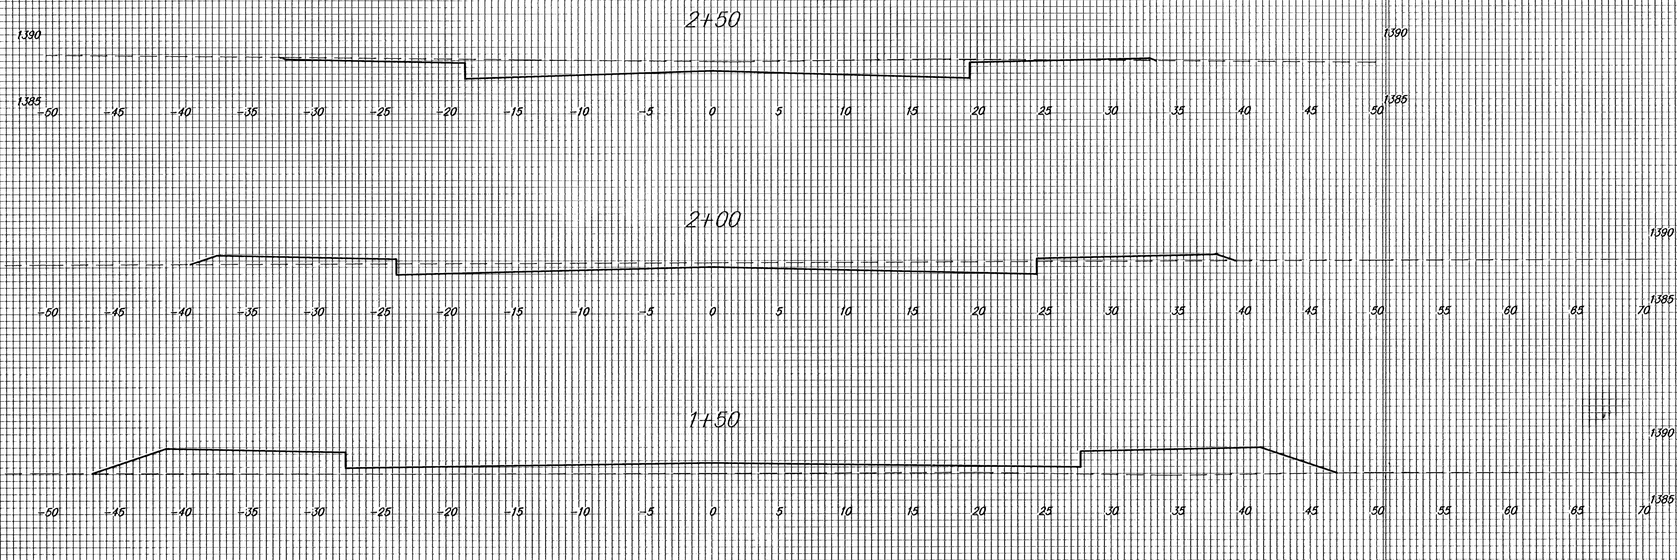


Brentwood South Addition
Paving Improvements
Stafford St. Sta. 0+50 to 2+50