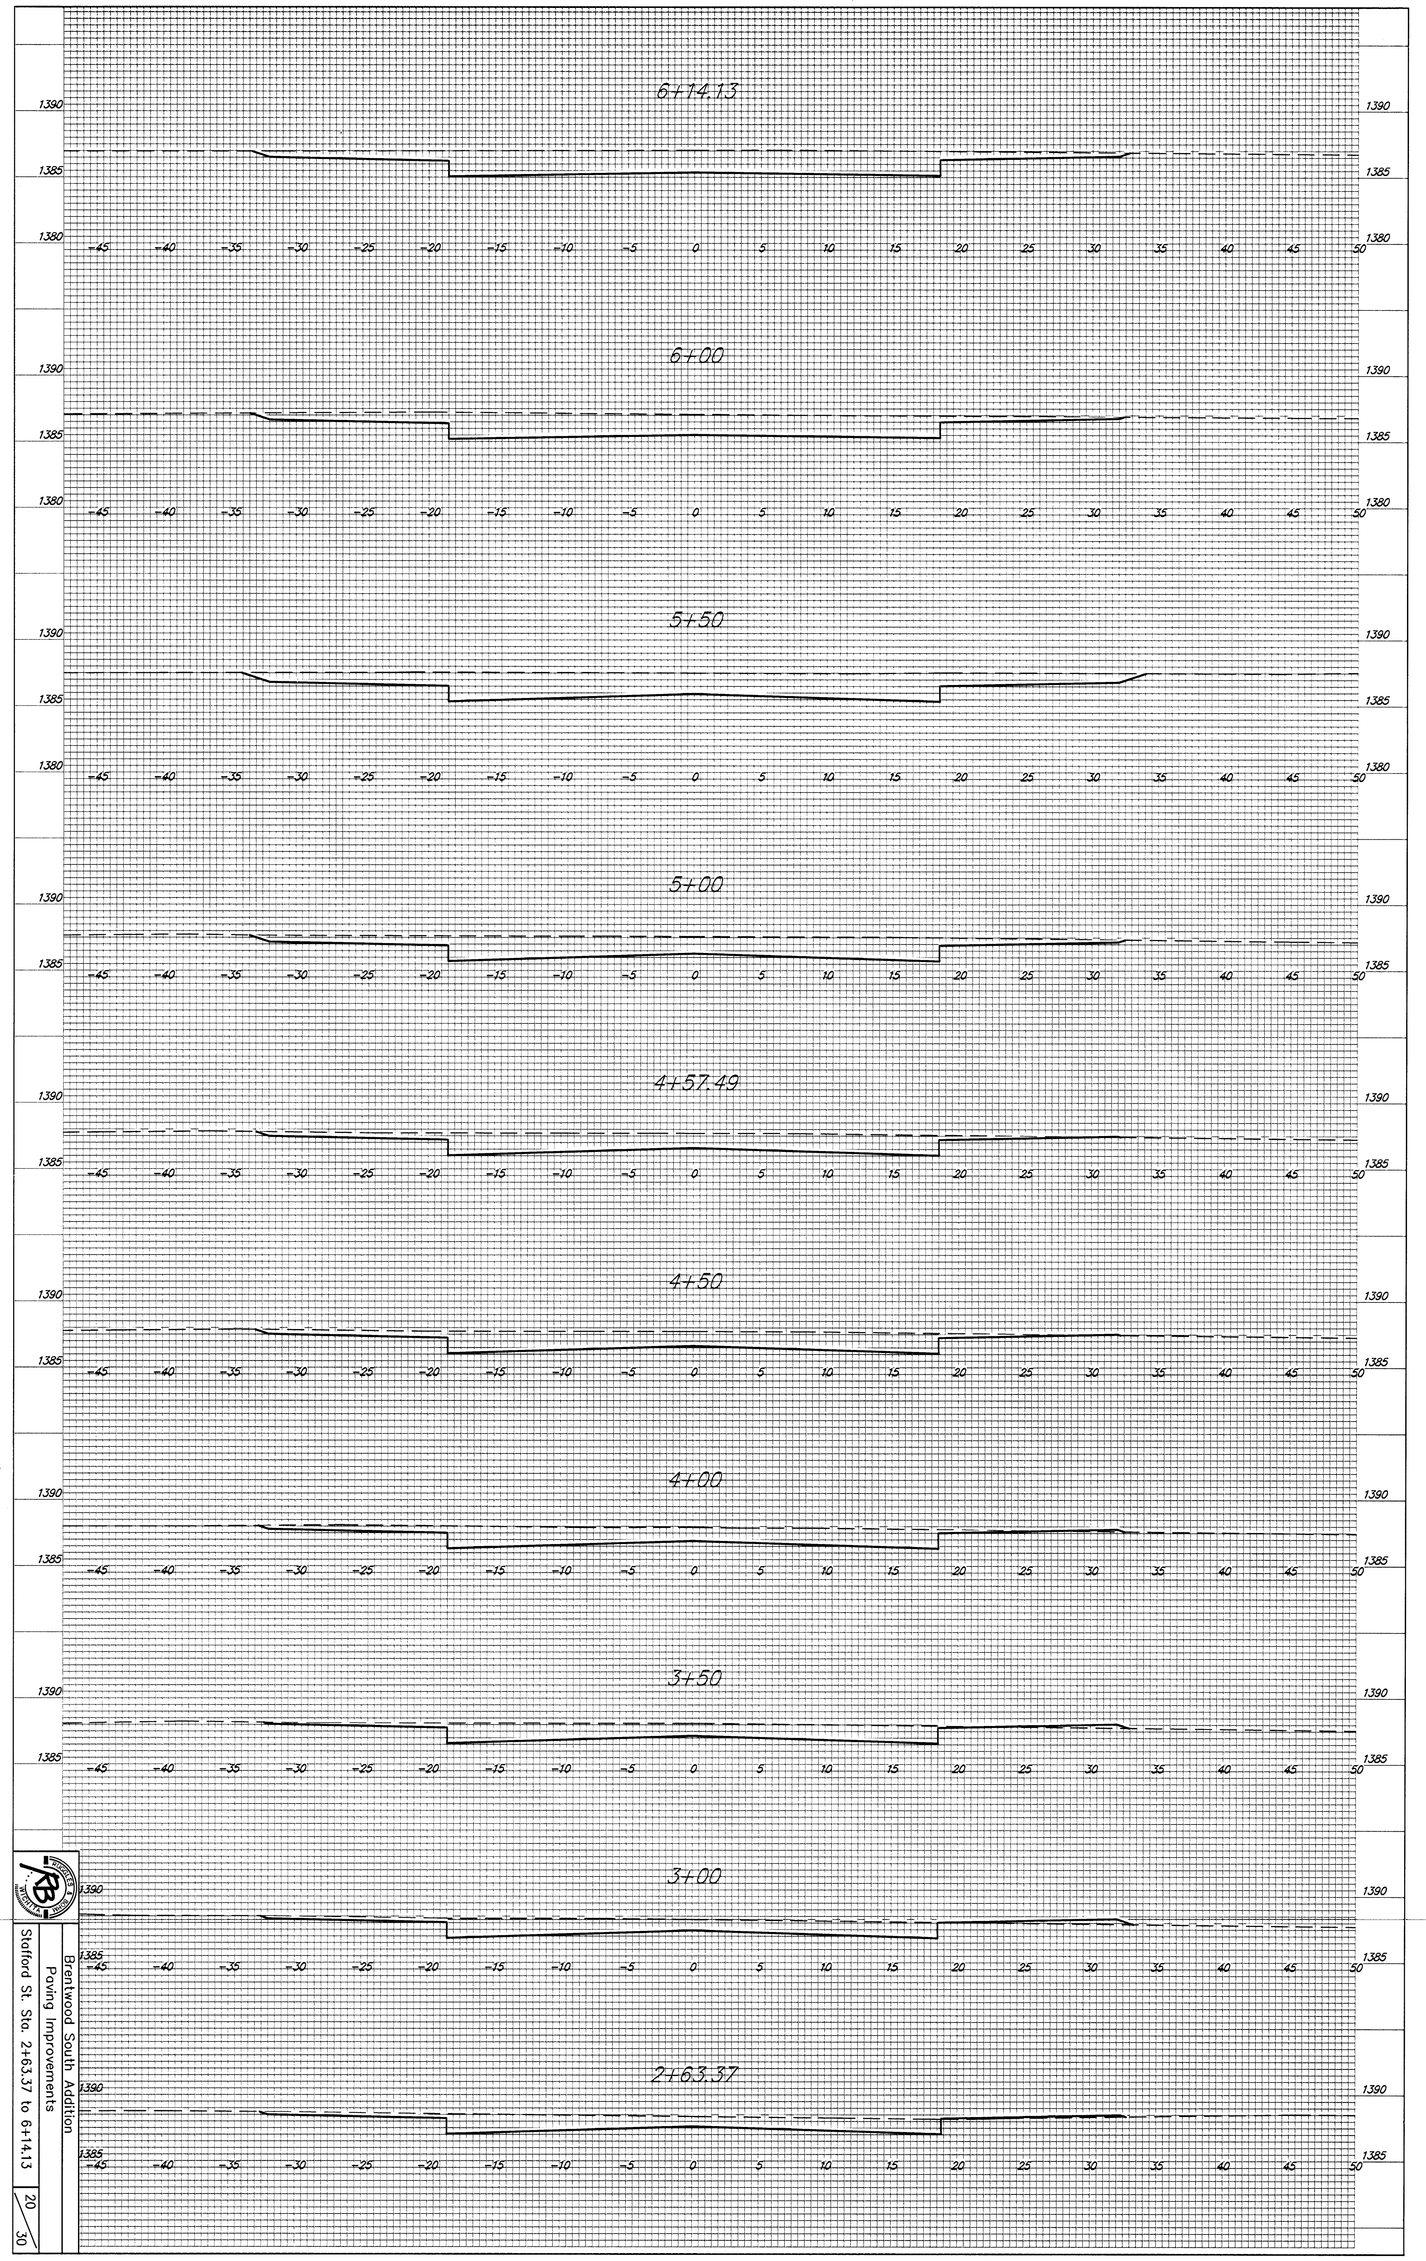


Brentwood South Addition

Paving Improvements

Stafford St. Sta. 2+63.37 to 6+14.13