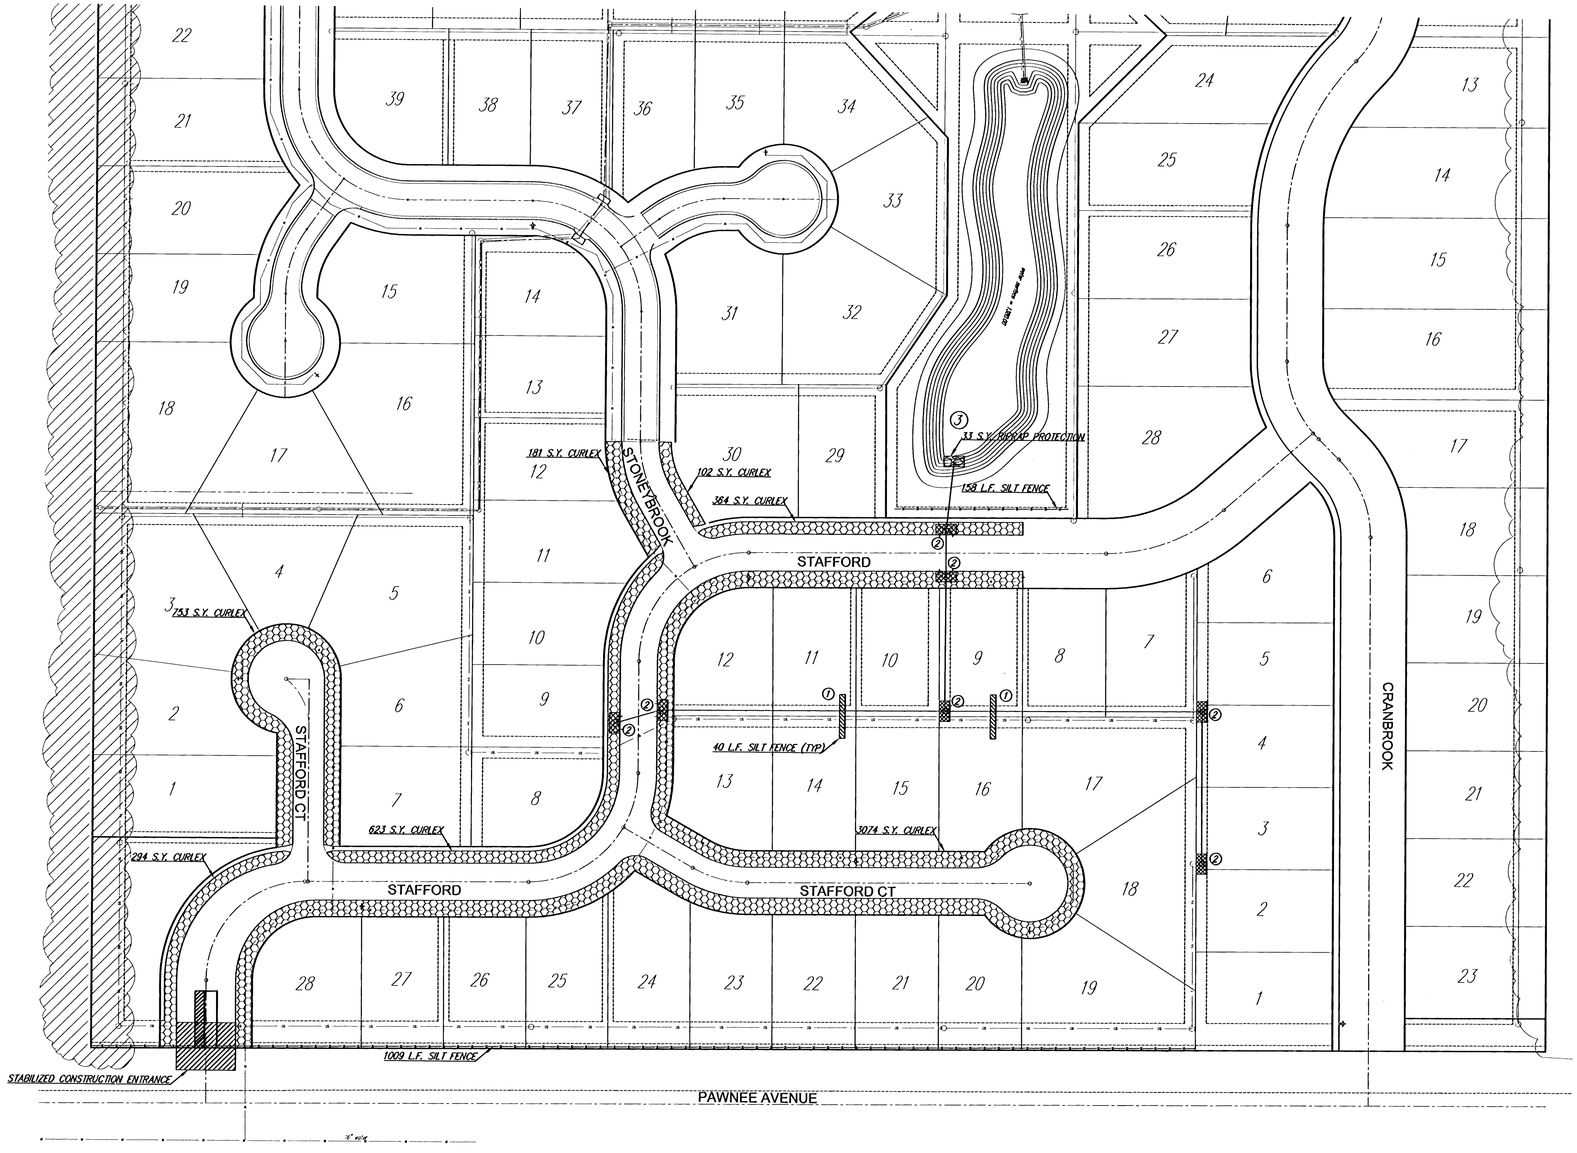


SCALE 1" = 60'

① SILT FENCE DITCH CHECK

② INLET SEDIMENT BARRIER

③ RIP RAP PROTECTION

CURLEX BLANKET

SILT FENCE

Brentwood South Addition
BMP Placement
WICHITA, KANSAS

Ruggles & Bohm, P.A.
Engineering, Surveying, Land Planning
924 North Main
Wichita, Kansas 67203
www.rbkansas.com
(316) 284-8008
(316) 284-4621 fax
E-mail: info@rbkansas.com

DESIGN	RLS
DRAWN	RLS
REVIEW	
UTILITY	
DATE	Nov. 30, 2005
RB JOB	2730E
SHEET	30A
OF	30A
DRAWING FILE	paving [Site Specific BMP]
PROJECT NUMBER	472-84270

S8-01-05-03