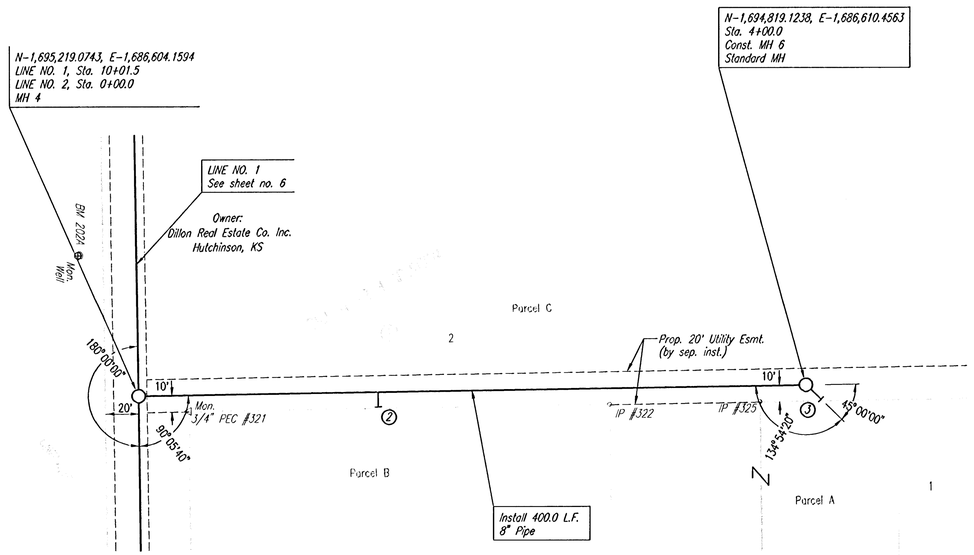


SCALE:

PLAN: LAT. & LONG. 0 40 80

PROFILE: HORIZ. SAME AS ABOVE


VERT.

PBB



① ② DENOTES SEWER SERVICE. SEE SHEET NO. 10 FOR SEWER SERVICE SCHEDULE AND DETAILS

SANITARY SEWER LINE NO. 2

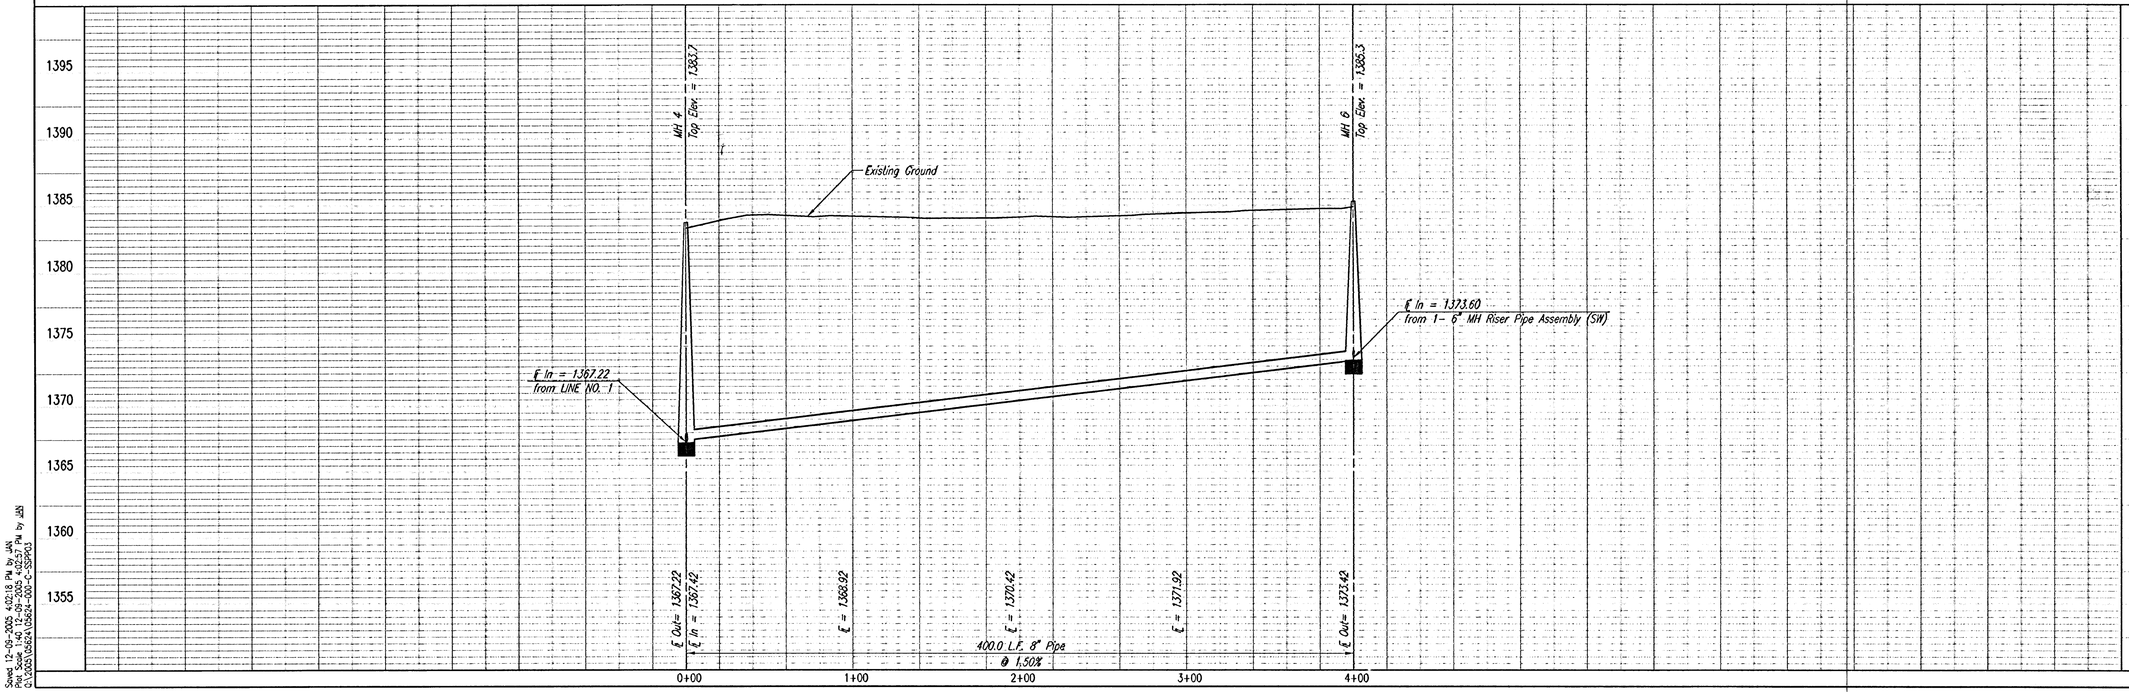

PLAN | CHECKED | CHECKED | BY | DATE

PROFILE | CHECKED | CHECKED | BY | DATE

Saved 12-09-2005 4:02:18 PM by JAN
Plot Scale=1.40' 12-09-2005 4:02:37 PM by JAN
O:\35061\35061D624\35061D624-C-SSP03

LATERAL 5, MAIN 10
OF THE FOUR MILE CREEK SEWER

SANITARY SEWER LINE NO. 2

JAMES L. ARMOUR, P.E. - CITY ENGINEER
CITY OF WICHITA PROJECT NO. 468-84124

Professional Engineering Consultants, P.A.
303 S. TOPEKA • WICHITA, KANSAS 67202
316-262-2691 • FAX 316-262-3003

Designed By MDK | Job No. 35-06624-042
Drawn By CSL | Date November 2005