BENCHMARK
119th St. W. & Pawnee
City of Wichita Benchmark Disc.
NE corner of intersection. 40' E and 30' N of centerline. 59.5' N of power pole @ SE corner of intersection. 156.8' NNE of centerline of E concrete headwall on culvert under 119th St. W.
Elev. = 148.68 (City Datum)
Elev. = 1336.08 (N.G.V.D.29)

TURKEY CREEK 2ND ADDITION

RESERVE "A"

Sta. 8+28.2, Line 1
Match Point

Existing Pond

Pond data:
Static ws elev. = 132.0
100-yr ws elev. is
Variable along reach

Edge of Water

Sta. 9+86.2, Line 1
= Sta. 0+00, Line 3
Construct Standard
Manhole.
Top Elev. = 141.40

CAUTION!
48" SWS
Crossing

Sta. 12+39.9, End Line 1
Construct Std. Type "A"
Shallow Manhole.
1-4" Stub (SE)
Top Elev. = 141.00

126 129 130 132 134 136 137 139 139 140 141

5' 5' 20' Drng. & Util. Esm't 5'

68.73' 6.11 C.F. 30.78' 74.43'

151°34'25" 88°29'43" 96°37'35"

10.79' 11.42' 68.24' 68.48' 29.19'

LINE 1 LINE 3 LINE 1

5' 5' 3'

Util. Esm't (by sep. inst.)


20' Drng. & Util. Esm't

20' Drng. & Util. Esm't

16 15 14 13 12 11 10 17 (B)

TURKEY CREEK 2ND ADDITION

SCALE:
1" = 40' HORIZONTAL
1" = 5' VERTICAL
• = IRON

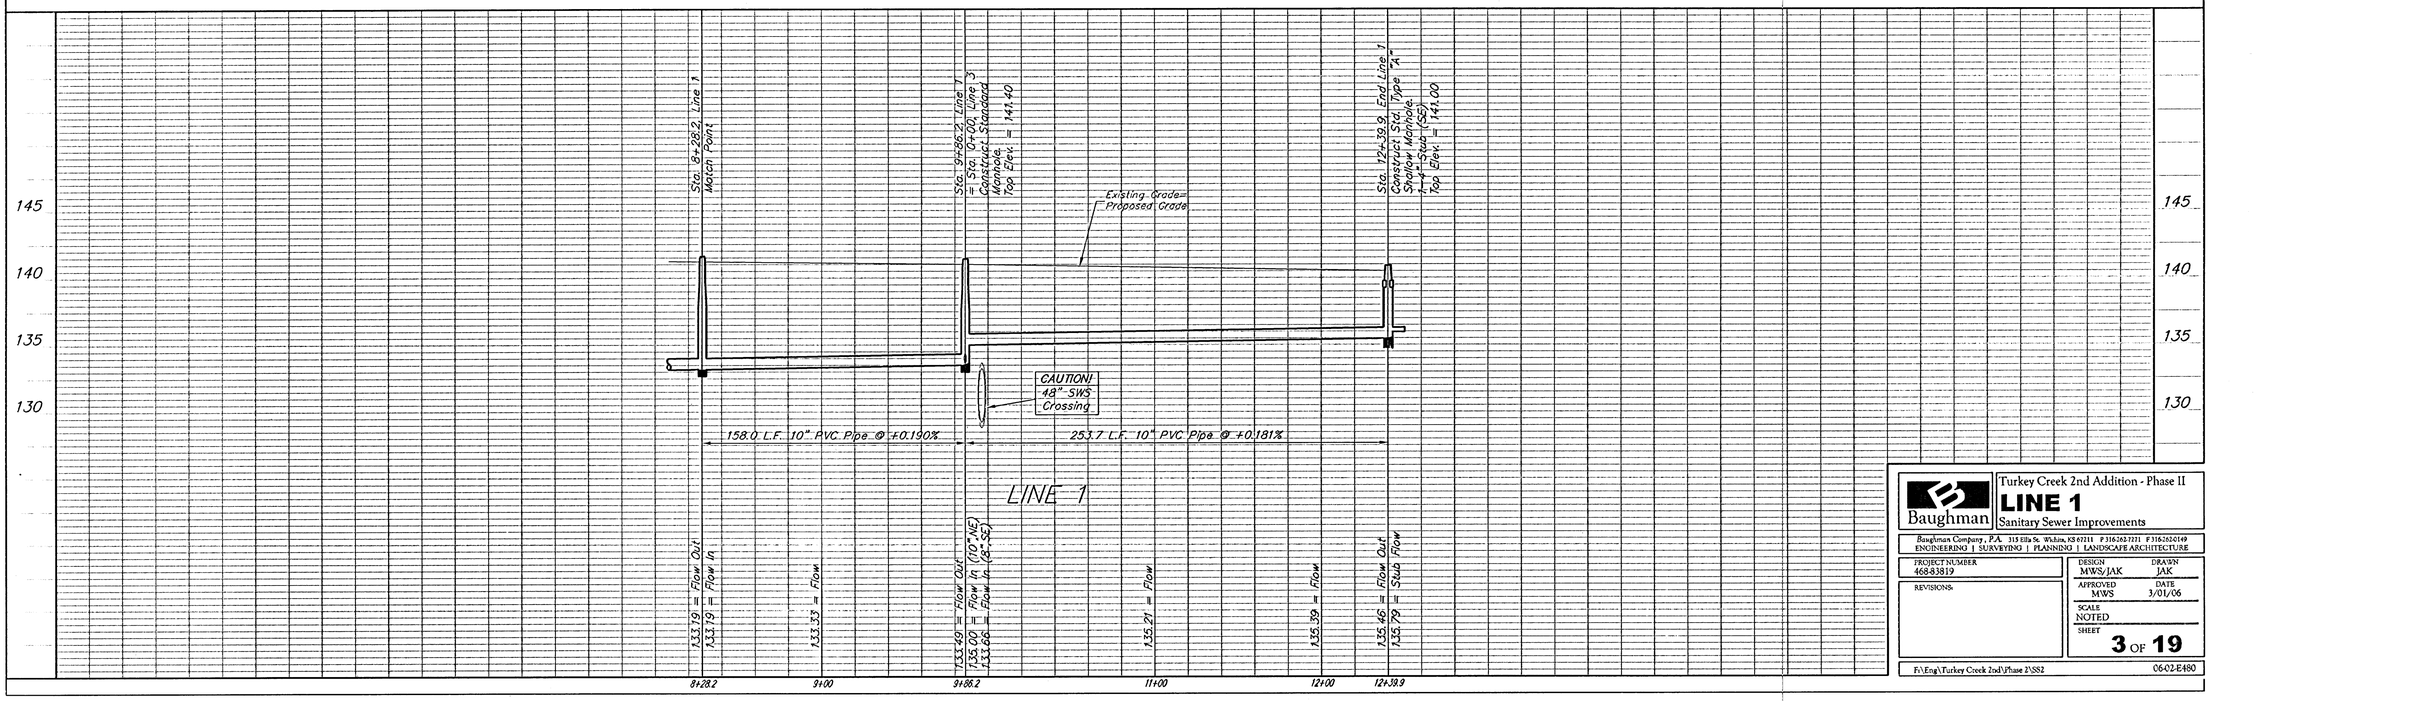

Baughman

Turkey Creek 2nd Addition - Phase II
LINE 1
Sanitary Sewer Improvements

Baughman Company, P.A. 315 Ella St. Wichita, KS 67211 P 316.262.7271 F 316.262.0149
ENGINEERING | SURVEYING | PLANNING | LANDSCAPE ARCHITECTURE

PROJECT NUMBER 468-83819	DESIGN MWS/JAK · DRAWN JAK
REVISIONS:	APPROVED MWS · DATE 3/01/06
	SCALE NOTED
	SHEET 3 OF 19

F:\Eng\Turkey Creek 2nd\Phase 2\SS2 06-02-E480