

BENCHMARK
119th St. W. & Pawnee
City of Wichita Benchmark Disc.
NE corner of intersection. 40' E and 30' N of centerline. 59.5' N of power pole @ SE corner of intersection. 156.8' NNE of centerline of E concrete headwall on culvert under 119th St. W.
Elev. = 148.68 (City Datum)
Elev. = 1336.08 (N.G.V.D.29)

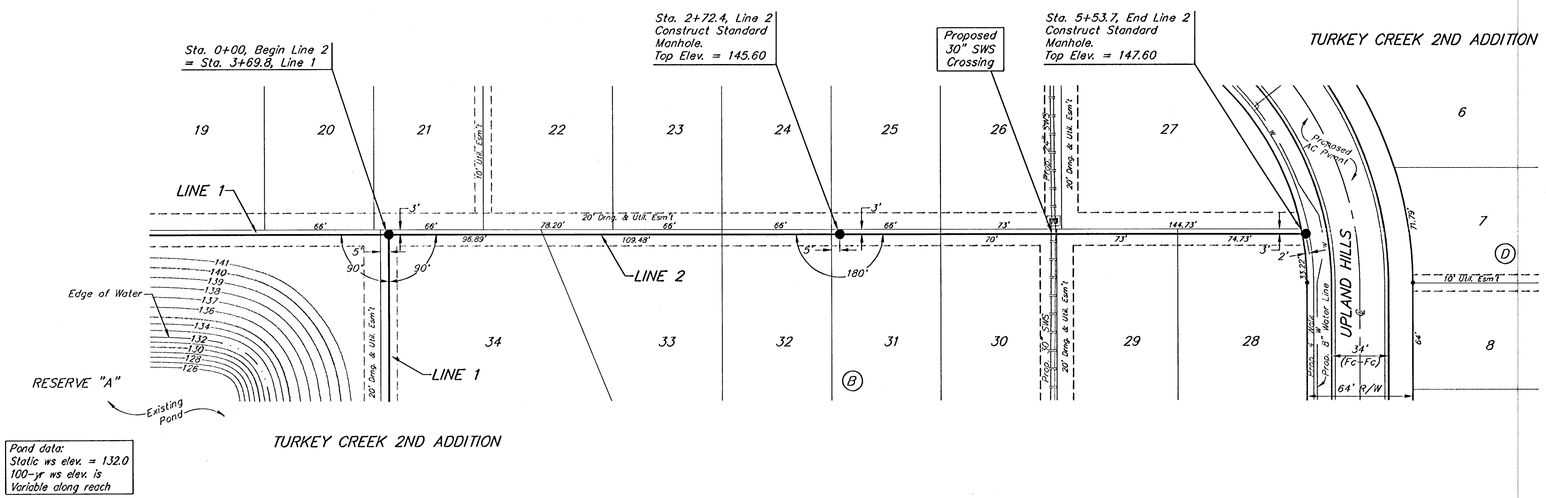

Pond data:
Static ws elev. = 132.0
100-yr ws elev. is
Variable along reach

SCALE:
1" = 40' HORIZONTAL
1" = 5' VERTICAL
• = IRON

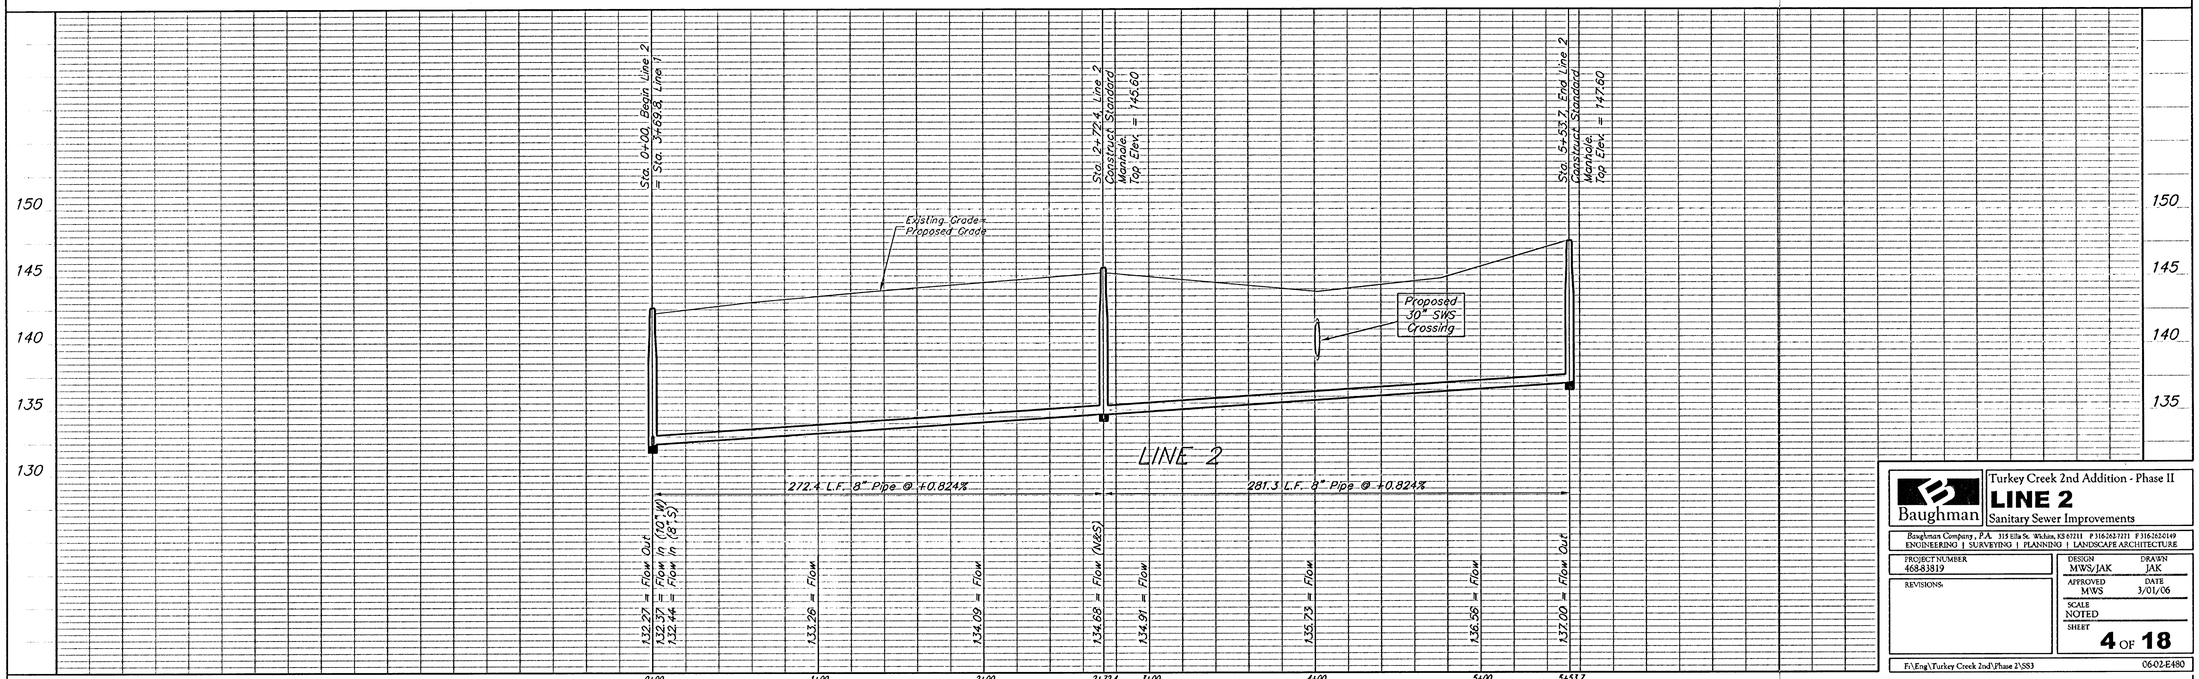

Baughman
Turkey Creek 2nd Addition - Phase II
LINE 2
Sanitary Sewer Improvements

Baughman Company, P.A. 315 Ella St. Wichita, KS 67211 P 3162627271 F 3162620149
ENGINEERING | SURVEYING | PLANNING | LANDSCAPE ARCHITECTURE

PROJECT NUMBER	DESIGN	DRAWN
468.83819	MWS/JAK	JAK
REVISIONS:	APPROVED MWS	DATE 3/01/06
	SCALE NOTED	
	SHEET **4** OF **18**	

F:\Eng\Turkey Creek 2nd\Phase 2\SS3 06-02-E480