
BENCHMARK
119th St. W. & Pawnee
City of Wichita Benchmark Disc.
NE corner of intersection. 40' E and 30' N of centerline. 59.5' N of power pole @ SE corner of intersection. 156.8' NNE of centerline of E concrete headwall on culvert under 119th St. W.
Elev. = 148.68 (City Datum)
Elev. = 1336.08 (N.G.V.D.29)

SCALE:
1" = 40' HORIZONTAL
1" = 5' VERTICAL
• = IRON

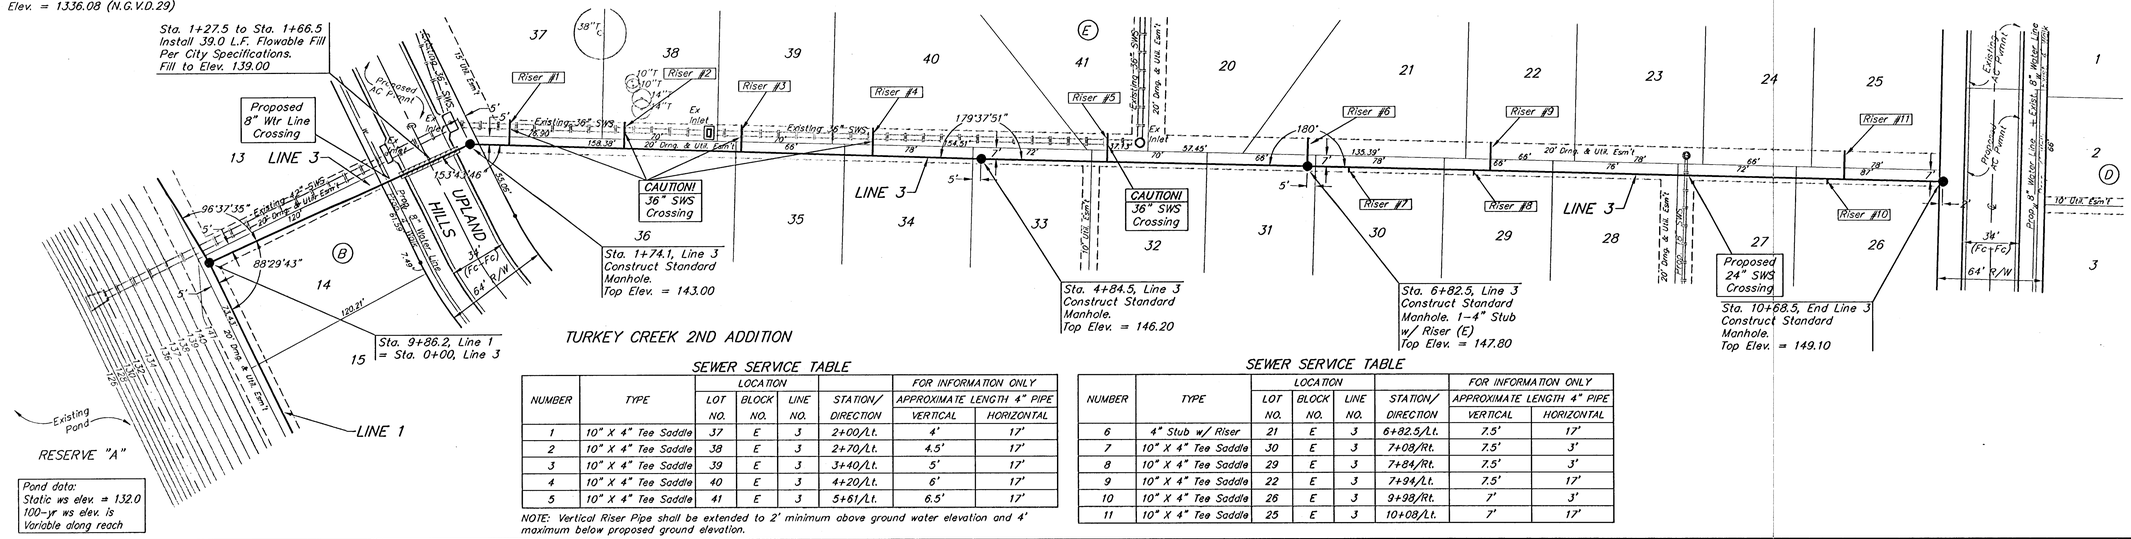


SEWER SERVICE TABLE

NUMBER	TYPE	LOCATION LOT NO.	LOCATION BLOCK NO.	LOCATION LINE NO.	STATION/ DIRECTION	FOR INFORMATION ONLY APPROXIMATE LENGTH 4" PIPE VERTICAL	FOR INFORMATION ONLY APPROXIMATE LENGTH 4" PIPE HORIZONTAL
1	10" X 4" Tee Saddle	37	E	3	2+00/Lt.	4'	17'
2	10" X 4" Tee Saddle	38	E	3	2+70/Lt.	4.5'	17'
3	10" X 4" Tee Saddle	39	E	3	3+40/Lt.	5'	17'
4	10" X 4" Tee Saddle	40	E	3	4+20/Lt.	6'	17'
5	10" X 4" Tee Saddle	41	E	3	5+61/Lt.	6.5'	17'

NOTE: Vertical Riser Pipe shall be extended to 2' minimum above ground water elevation and 4' maximum below proposed ground elevation.

SEWER SERVICE TABLE

NUMBER	TYPE	LOCATION LOT NO.	LOCATION BLOCK NO.	LOCATION LINE NO.	STATION/ DIRECTION	FOR INFORMATION ONLY APPROXIMATE LENGTH 4" PIPE VERTICAL	FOR INFORMATION ONLY APPROXIMATE LENGTH 4" PIPE HORIZONTAL
6	4" Stub w/ Riser	21	E	3	6+82.5/Lt.	7.5'	17'
7	10" X 4" Tee Saddle	30	E	3	7+08/Rt.	7.5'	3'
8	10" X 4" Tee Saddle	29	E	3	7+84/Rt.	7.5'	3'
9	10" X 4" Tee Saddle	22	E	3	7+94/Lt.	7.5'	17'
10	10" X 4" Tee Saddle	26	E	3	9+98/Rt.	7'	3'
11	10" X 4" Tee Saddle	25	E	3	10+08/Lt.	7'	17'

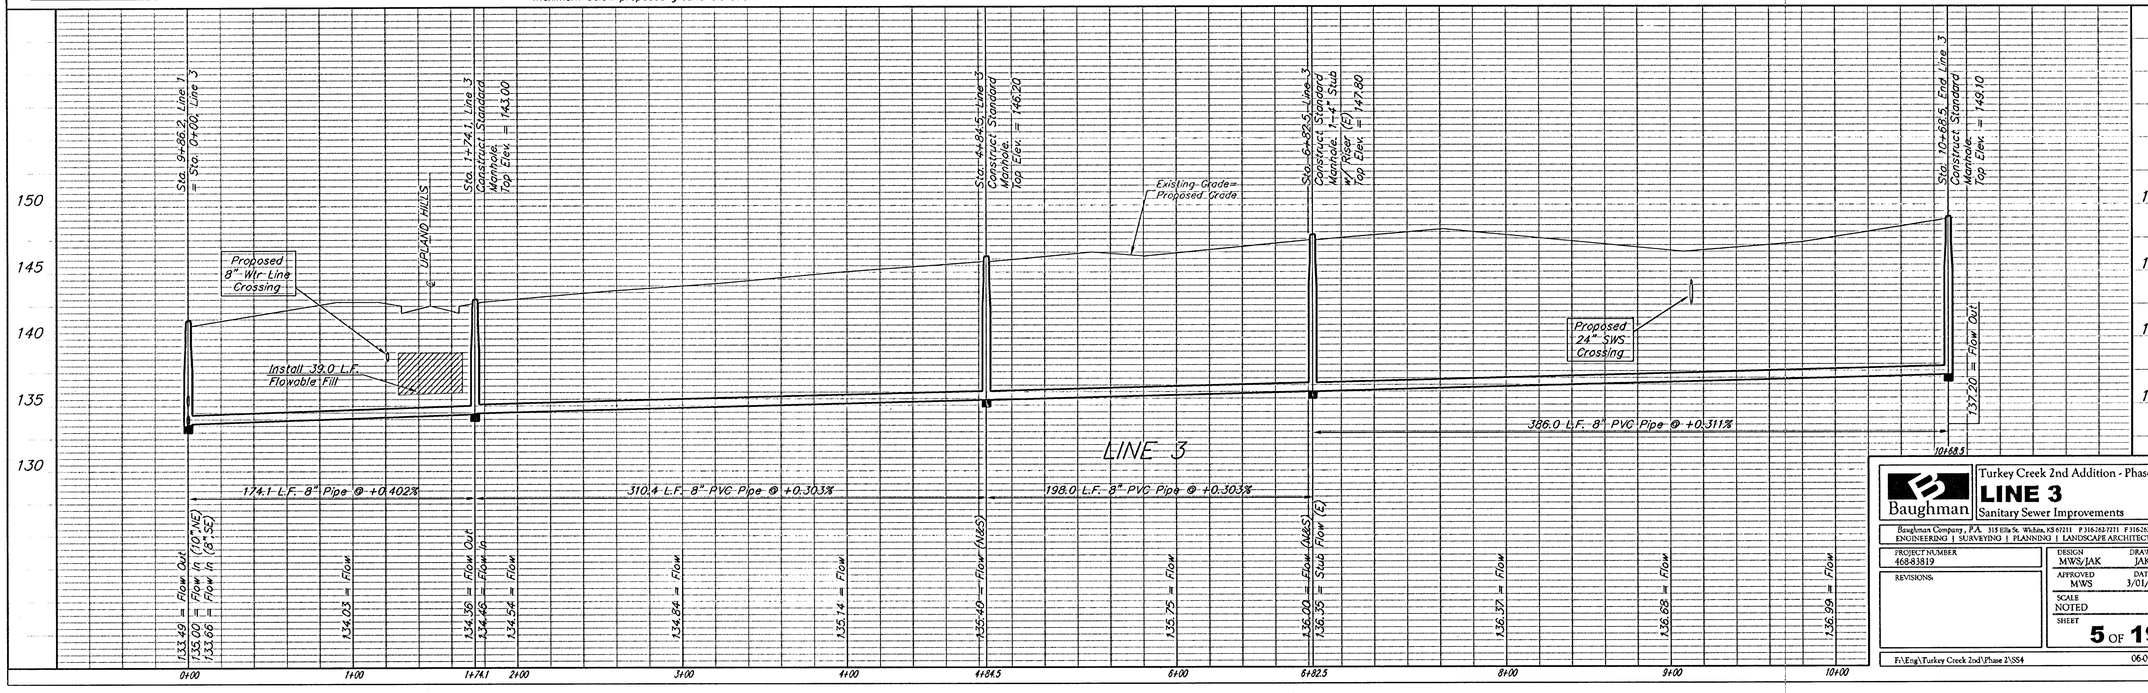

Baughman
Turkey Creek 2nd Addition - Phase II
LINE 3
Sanitary Sewer Improvements

Baughman Company, P.A. 315 Ellis St. Wichita, KS 67211 P 3162627271 F 3162626149
ENGINEERING | SURVEYING | PLANNING | LANDSCAPE ARCHITECTURE

PROJECT NUMBER 468-83819
REVISIONS:
DESIGN MWS/JAK
DRAWN JAK
APPROVED MWS
DATE 3/01/06
SCALE NOTED
SHEET 5 OF 19

F:\Eng\Turkey Creek 2nd\Phase 2\SS4
06-02-E480