
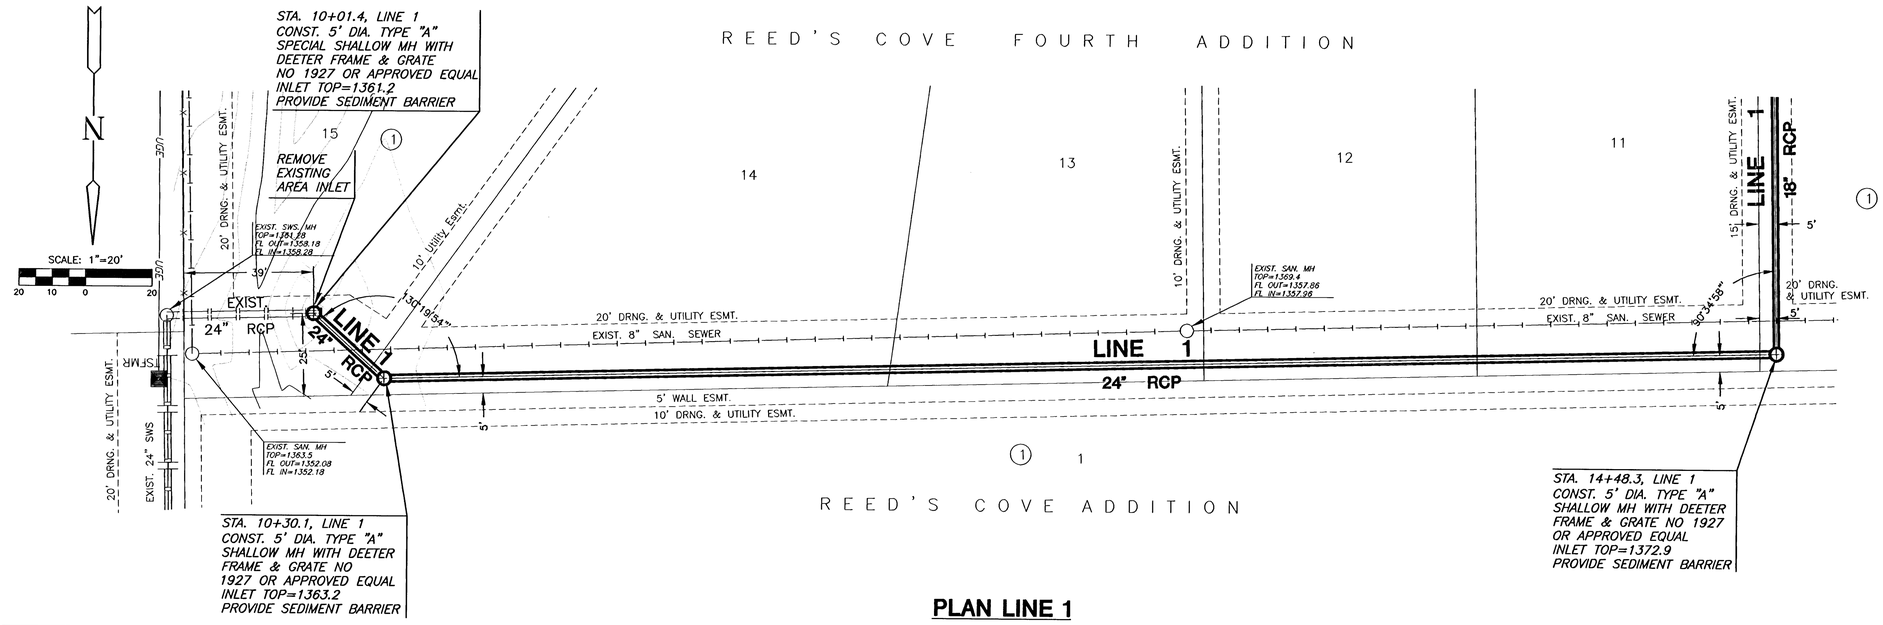


PLAN LINE 1

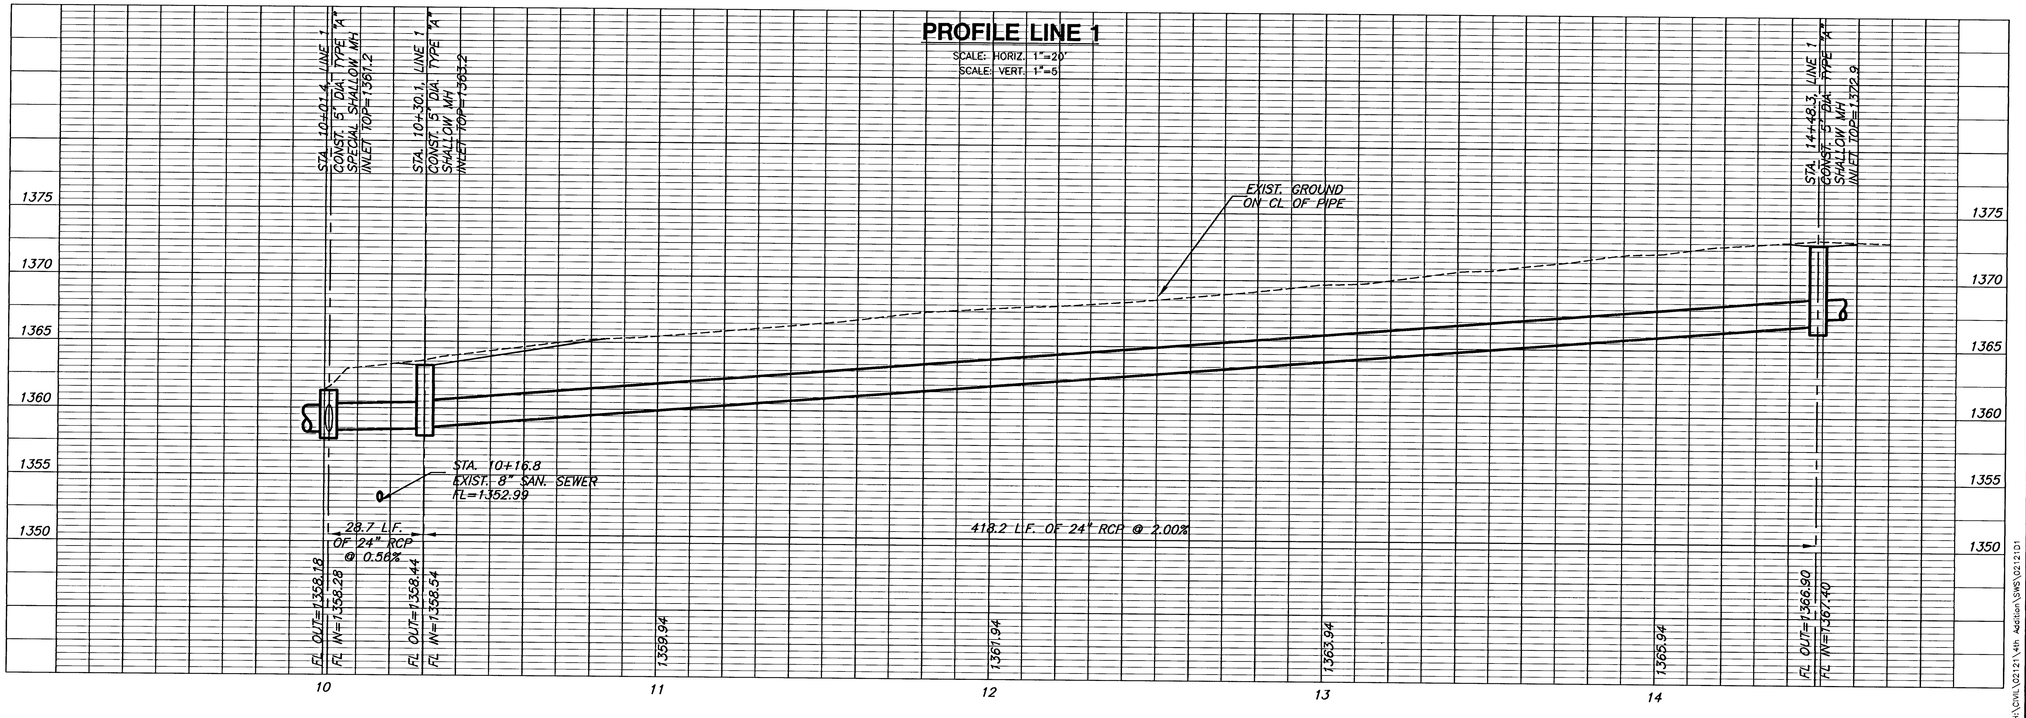

PLOTTED: Tuesday, March 14, 2006 @ 08:36PM

H:\CIVIL\02121\14th Addition\SWS\02121D1

MKEC ENGINEERING CONSULTANTS, INC.
411 N. WEBB ROAD
WICHITA, KS. 67206
316 - 684 - 9600

PAVING STREETS & INCIDENTAL DRAINAGE

REED'S COVE 4TH ADDITION

WICHITA, KANSAS

STORM LINE 1
SHEET TITLE

02121
PROJECT NUMBER

SRS
DESIGN BY

BFL
DRAWN BY

GJA
CHECKED BY

ISSUED
MARCH 2006
REVISED

SHEET NO.
13 of 33