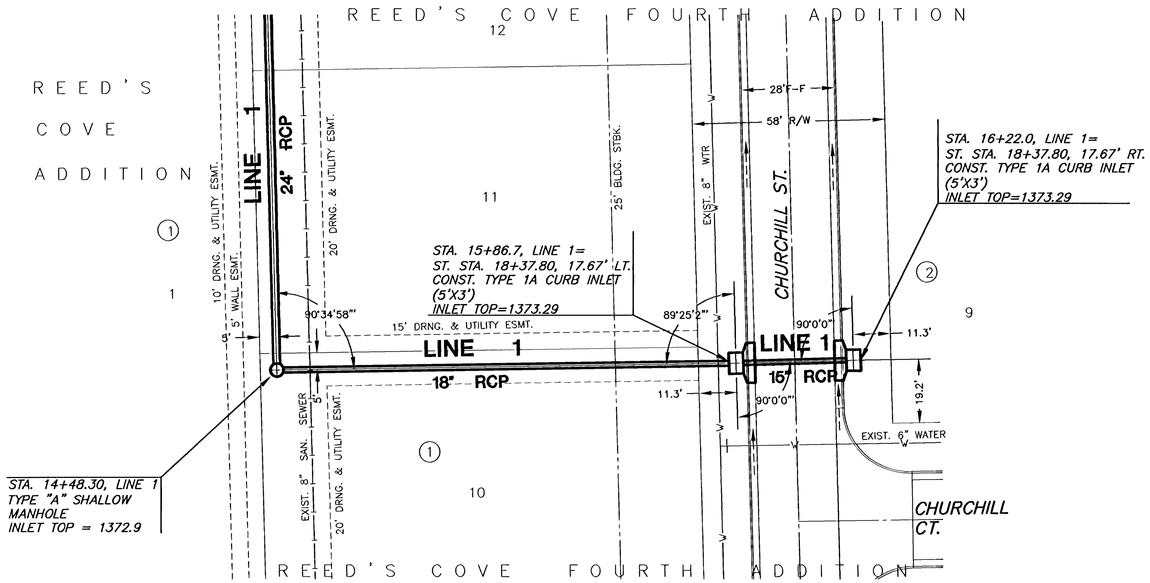



SCALE: 1"=20'

20 10 0 20

PLAN LINE 1

PROFILE LINE 1

SCALE: HORIZ. 1"=20'
SCALE: VERT. 1"=5'

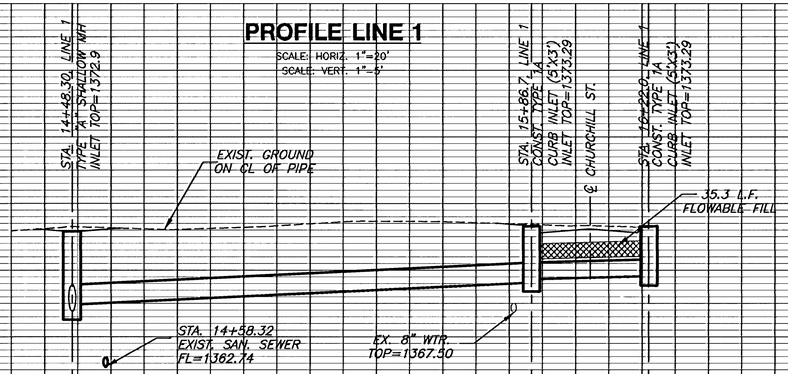

MKEC ENGINEERING CONSULTANTS, INC.
411 N. WEBB ROAD
WICHITA, KS. 67206
316-684-9600

PAVING STREETS & INCIDENTAL DRAINAGE

REED'S COVE 4TH ADDITION

WICHITA, KANSAS

STORM LINE 1
SHEET TITLE

02121
PROJECT NUMBER

SRS
DESIGN BY

BFL
DRAWN BY

GJA
CHECKED BY

ISSUED
MARCH 2006
REVISED

SHEET NO.
14 of 33

PLOTTED: Tuesday, March 14, 2006 @ 09:34PM
H:\GIVIL\02121\4th Addition\SHS\02121D2