
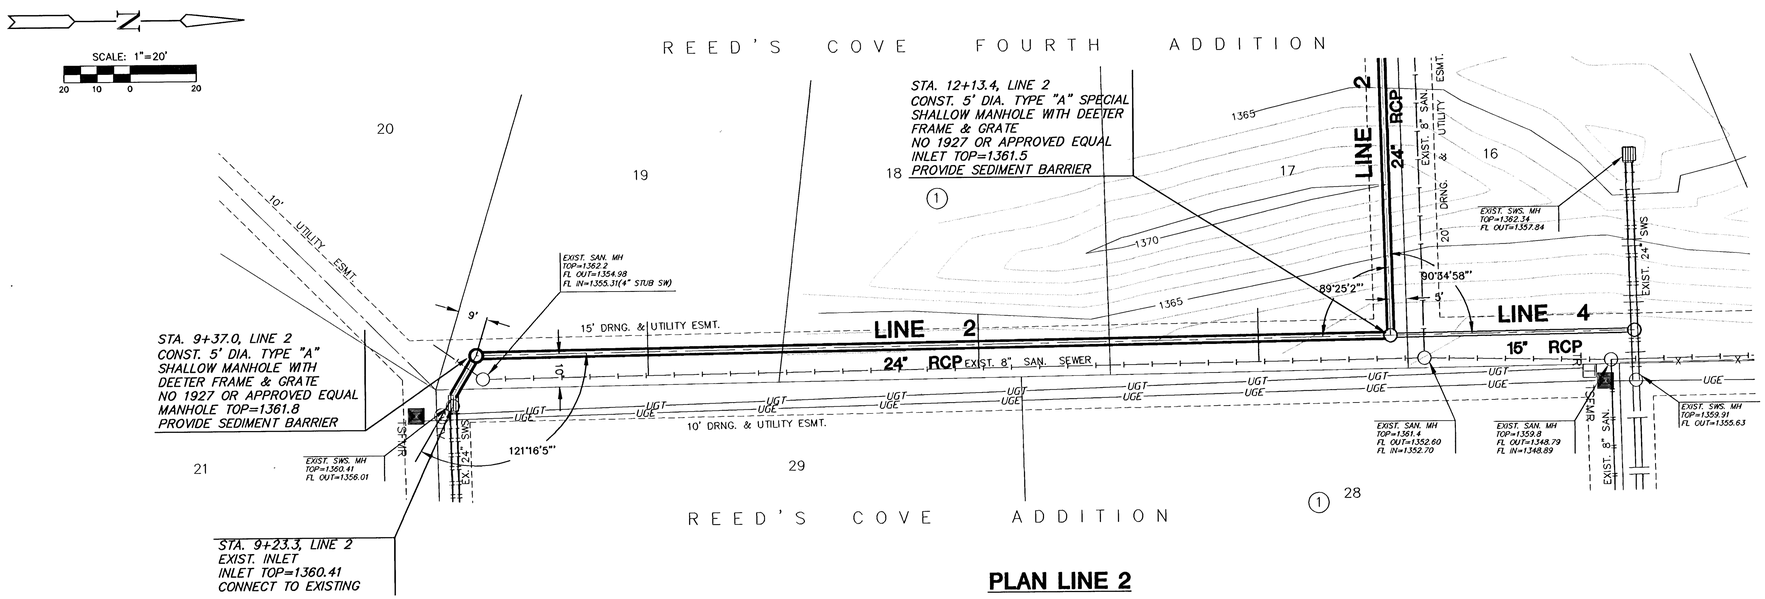


PLAN LINE 2

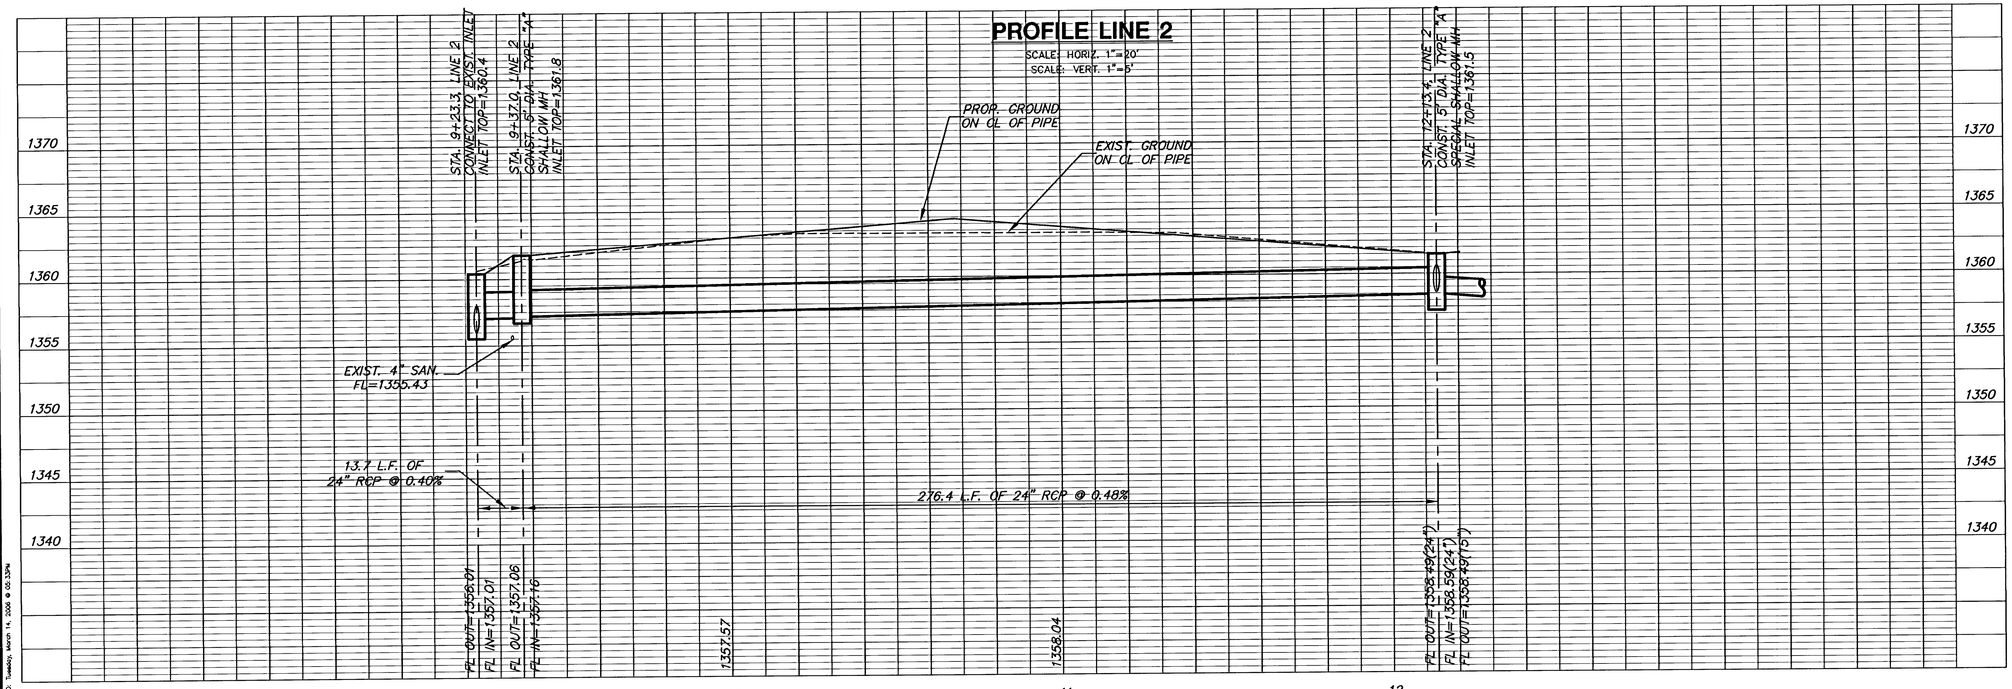

MKEC ENGINEERING CONSULTANTS, INC.
411 N. WEBB ROAD
WICHITA, KS. 67206
316 - 684 - 9600

PAVING STREETS & INCIDENTAL DRAINAGE

REED'S COVE 4TH ADDITION

WICHITA, KANSAS

STORM LINE 2
SHEET TITLE

02121
PROJECT NUMBER

SRS
DESIGN BY

BFL
DRAWN BY

GJA
CHECKED BY

ISSUED
MARCH 2006

REVISED

SHEET NO.
15 of 33

PLOTTED: Tuesday, March 14, 2006 @ 08:33PM
H:\CIVIL\02121\4th Addition\SWS\021203