
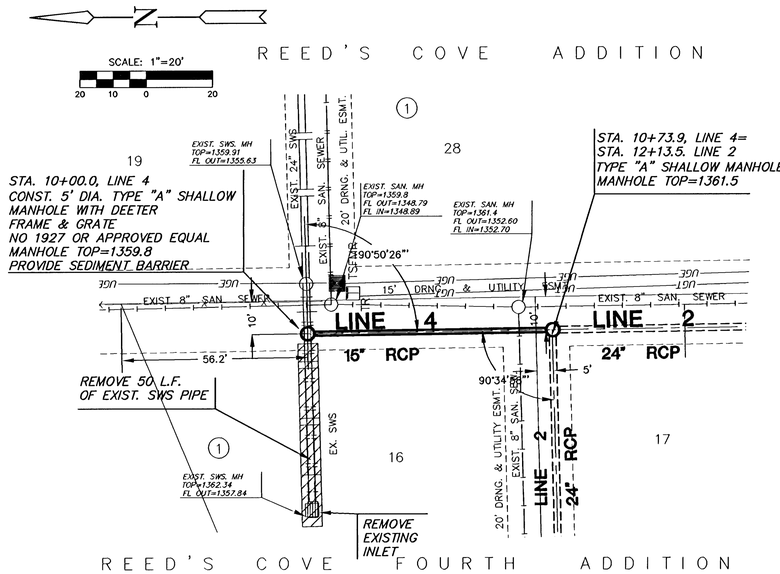



PLAN LINE 4

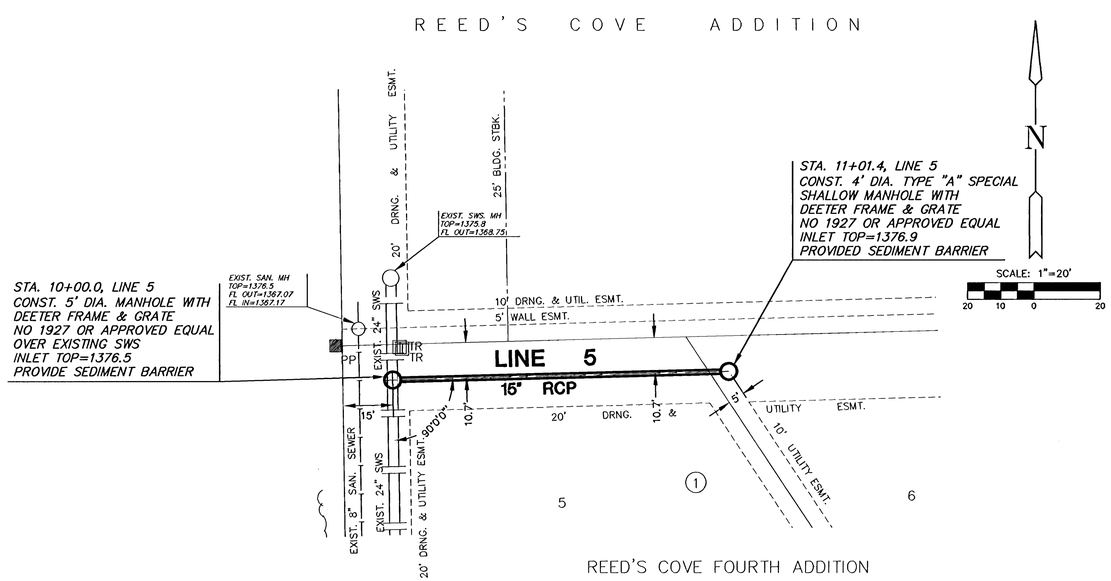

PLAN LINE 5


PROFILE LINE 4

SCALE: HORIZ. 1"=20'
SCALE: VERT. 1"=5'

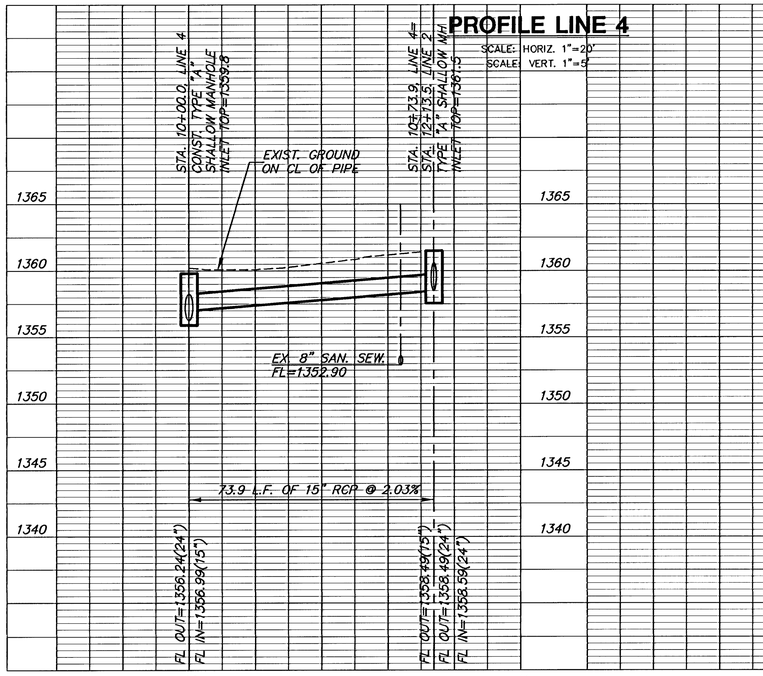

PROFILE LINE 5

SCALE: HORIZ. 1"=20'
SCALE: VERT. 1"=5'

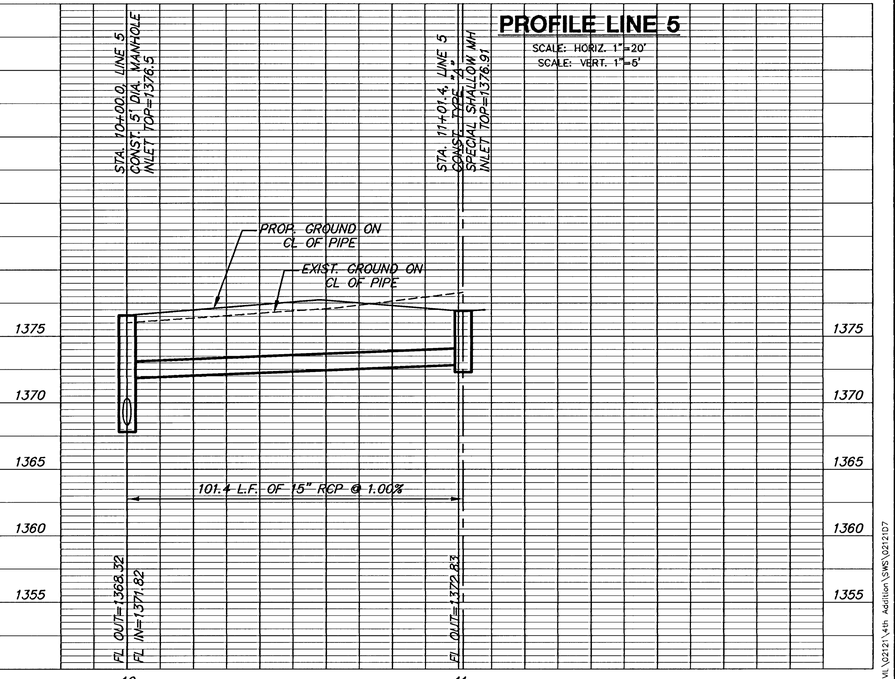

PLOTTED: Tuesday, March 14, 2006 @ 08:31PM

H:\CIVIL\02121\4th Addition\SHTS\02121D7

MKEC ENGINEERING CONSULTANTS, INC.
411 N. WEBB ROAD
WICHITA, KS. 67206
316 - 684 - 9600

PAVING STREETS & INCIDENTAL DRAINAGE

REED'S COVE 4TH ADDITION

WICHITA KANSAS

LINE 4 & LINE 5
SHEET TITLE

02121
PROJECT NUMBER

SRS
DESIGN BY

BFL
DRAWN BY

GJA
CHECKED BY

ISSUED
MARCH 2006
REVISED

SHEET NO.
19 of 33