
CHURCHILL STREET


25+31.67

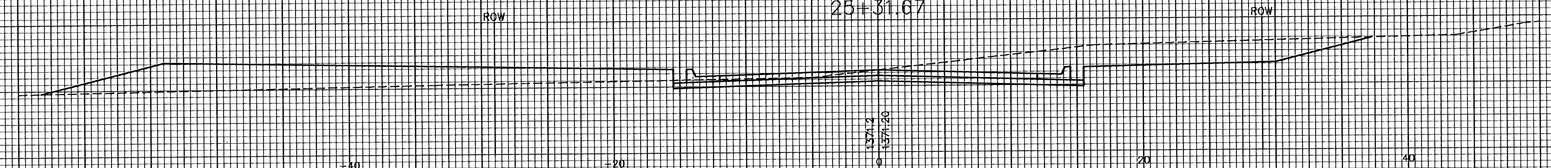


25+00




24+50

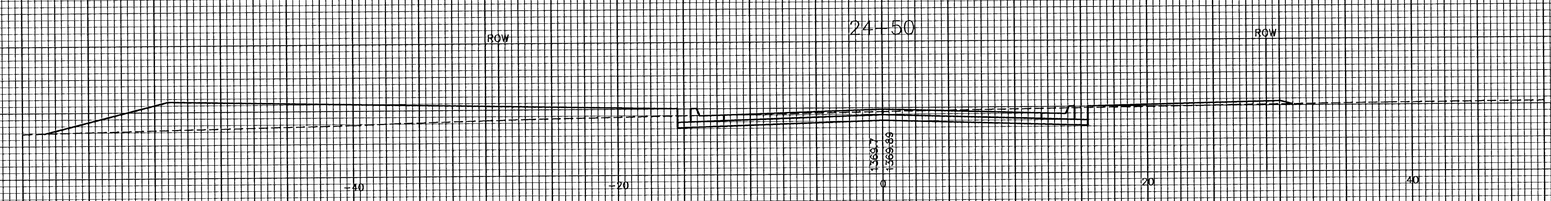

24+00

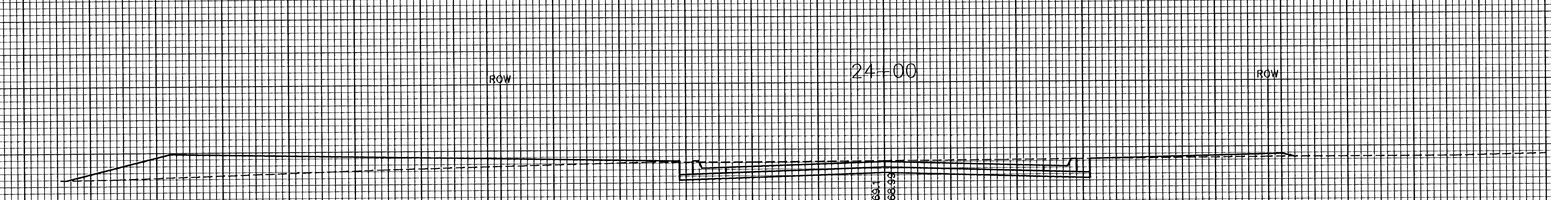

23+50

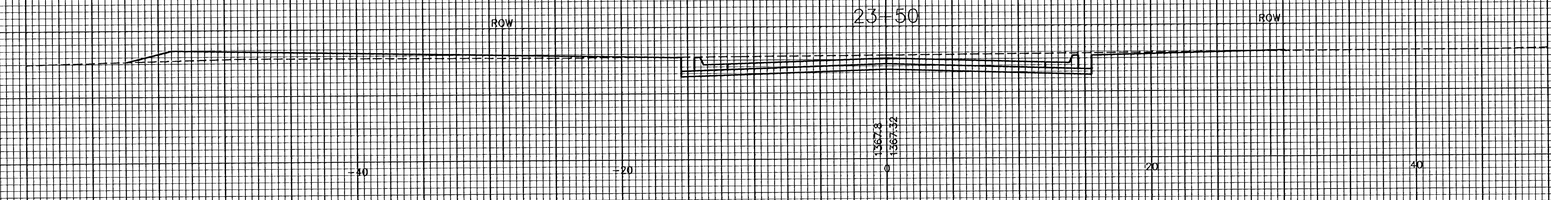

MKEC ENGINEERING CONSULTANTS, INC.
411 N. WEBB ROAD
WICHITA, KS. 67206
316 - 684 - 9600

PRELIMINARY
NOT FOR CONSTRUCTION

PAVING STREETS AND INCIDENTAL DRAINAGE

REED'S COVE
FOURTH ADDITION

CROSS SECTIONS
SHEET TITLE

472-84385
PROJECT NUMBER

SRS
DESIGN BY

BFL\KWS
DRAWN BY

GJA
CHECKED BY

ISSUED
MARCH 2006
REVISED

SHEET NO.
31 of 33

MKEC ENGINEERING CONSULTANTS, INC. © COPYRIGHT

H:\CIVIL\02121\4th Addition\PAV\xsecs\xsec6

PLOTTED: Tuesday, March 14, 2006 @ 08:56PM