SUBDIVISION BENCH MARKS				
NO.	STREET AND STATION	FROM CL	DESCRIPTION	ELEVATIONS
1	SHEARWATER ST. (N), STA. 11+57.17	10.5' LT	TOP OF CURB AT FIRE HYDRANT	
2	SHEARWATER ST. (S), STA. 11+90.27	10.5' RT	TOP OF CURB AT FIRE HYDRANT	

NOTE: CONTRACTOR SHALL INSTALL SUBDIVISION BENCH MARKS ("FLAT SURVEY MARKERS NO. 8134–08 3" TOP DIAMETER" PROVIDED BY KANSAS BLUE PRINT CO., INC.) COSTS TO BE CONSIDERED SUBSIDIARY TO CONSTRUCTION OF COMBINED CURB AND GUTTER.

LEGEND

STREET SIGN & SIGN LOCATION (SEE SIGN ASSEMBLY TABLE FOR TYPE & STATION OF SIGN)

10' TRANSITION TO REVERSE CURB

NOTE: TOP OF CURB ELEVATIONS SHOWN ARE FOR FULL CURB. CONSTRUCT CURB AND GUTTER AS NOTED.

SEE SHEET 17 & 19 FOR INTERSECTION DETAILS

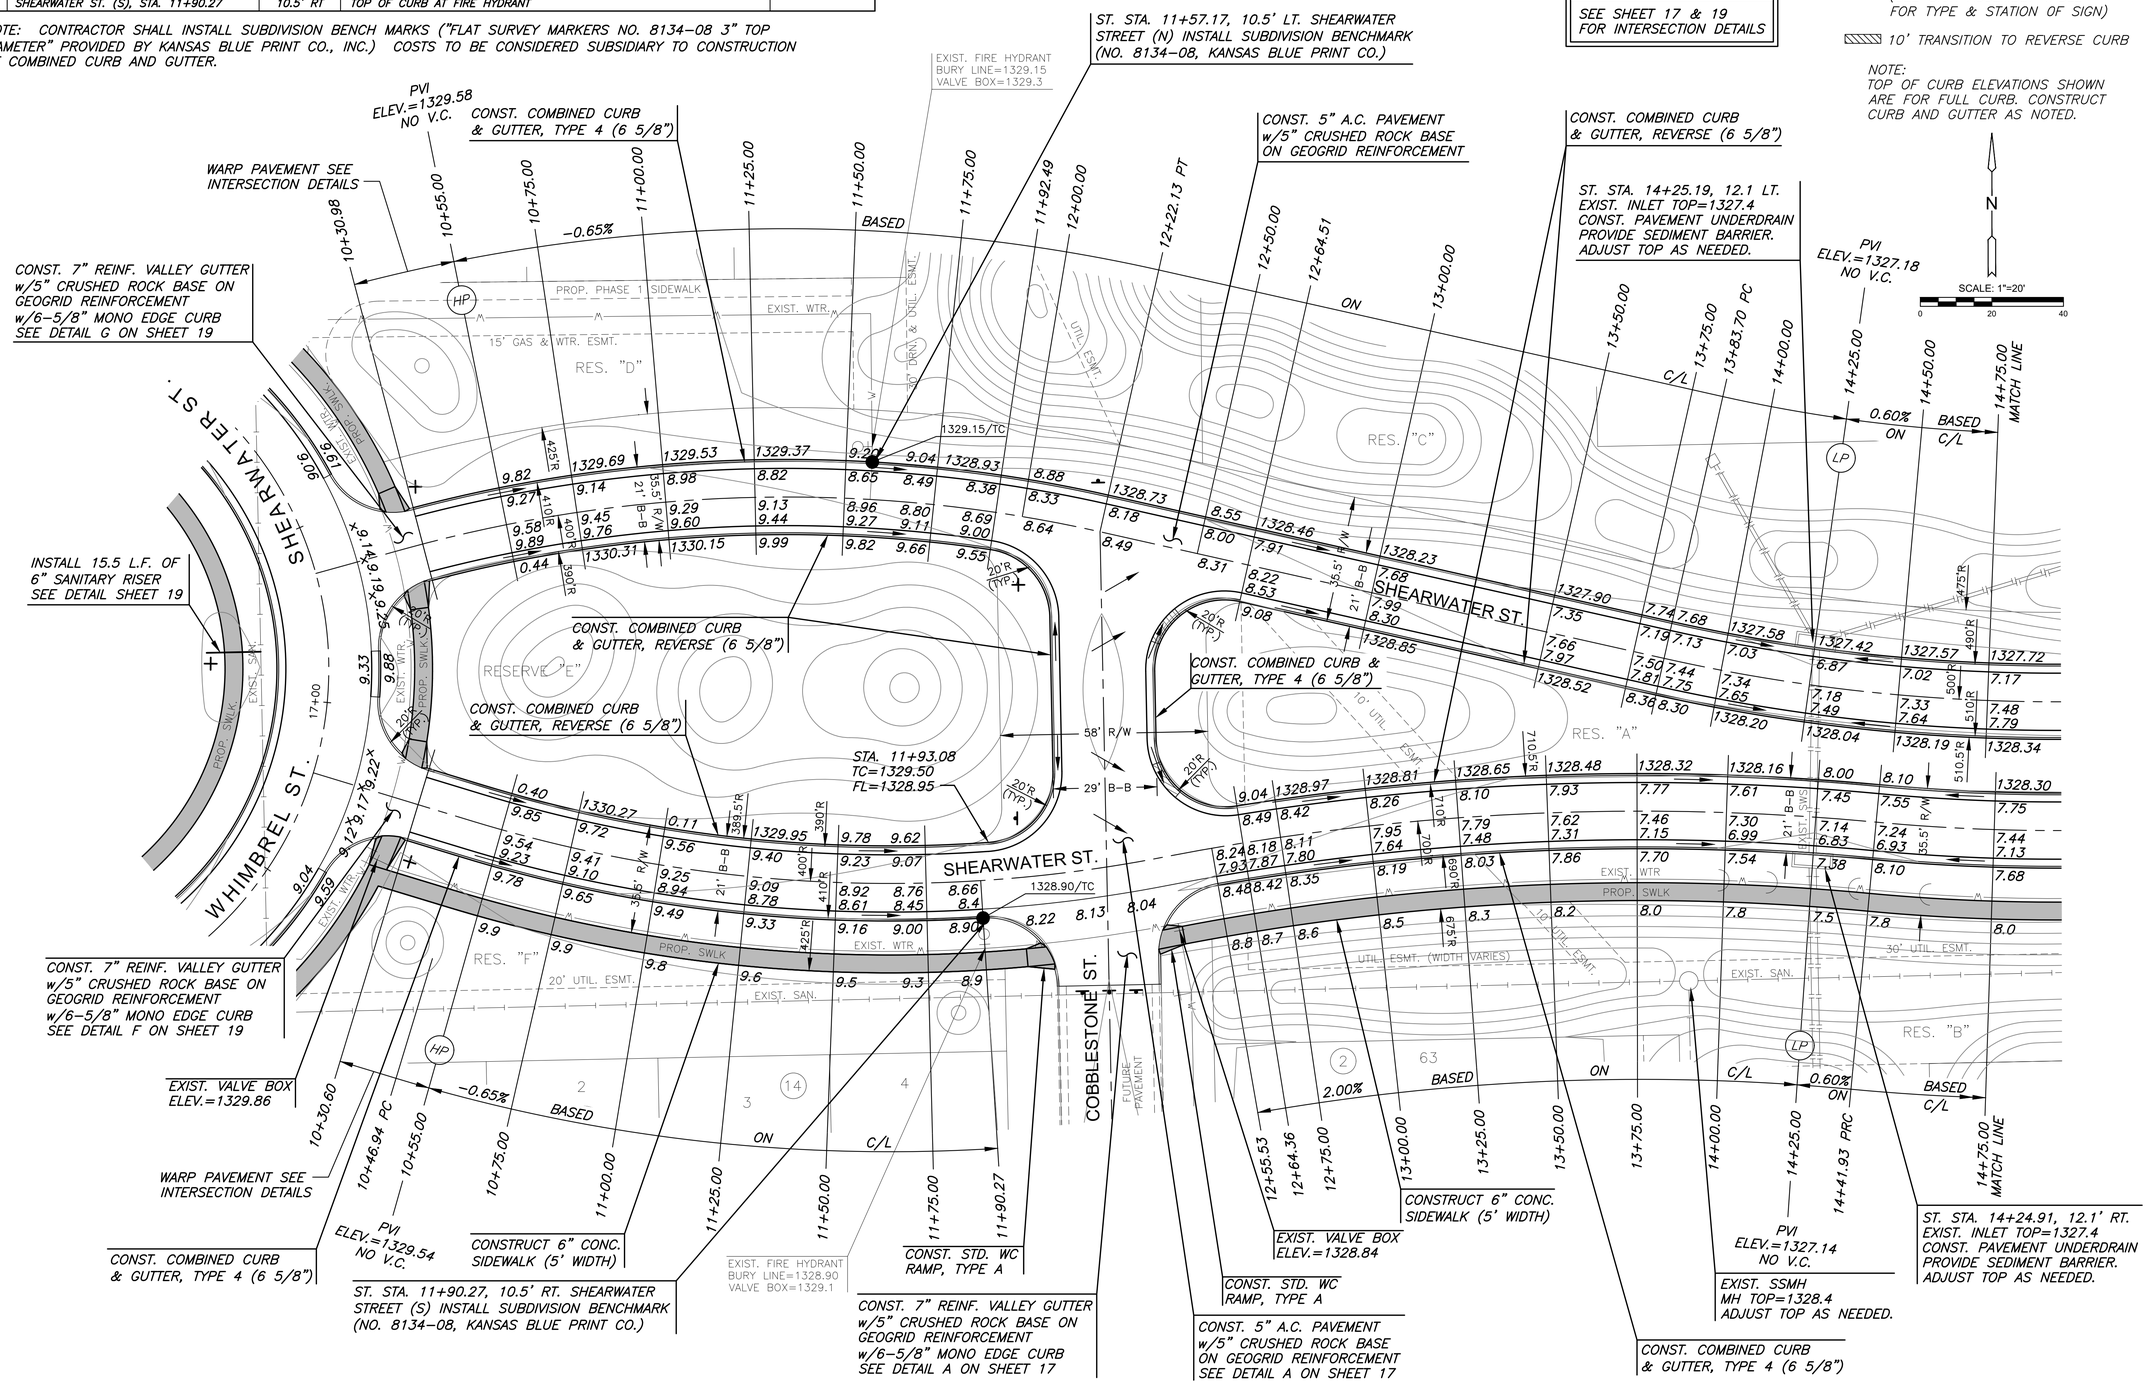

MKEC
Wichita, KS • 316-684-9600

PAVING & INCIDENTAL DRAINAGE PLANS FOR

COURTYARDS AT THE MOORINGS

COLLECTOR PHASE - PART B

©2023 MKEC Engineering All Rights Reserved www.mkec.com
These drawings and their contents, including, but not limited to, all concepts, designs, & ideas are the exclusive property of MKEC Engineering (MKEC), and may not be used or reproduced in any way without the express consent of MKEC.

SHEARWATER ST.

PROJECT NO.	472-2022-085819B
DATE	SEPT. 2023
SCALE	1" = 20'

DESIGNED	DRAWN	CHECKED
DFL	JWC	SPE

NO.	REVISION	DATE

SHEET NO.

11 OF 47

PLOTTED: Tuesday, September 05, 2023 @ 09:16AM

J:\PROJECTS\2021\210191427_PERFECTION_COURTYARDS AT MOORINGS\00 210427 CAD\SHTS\05 CIVIL\PAV\COLLECTOR\21427-05-5000.DWG