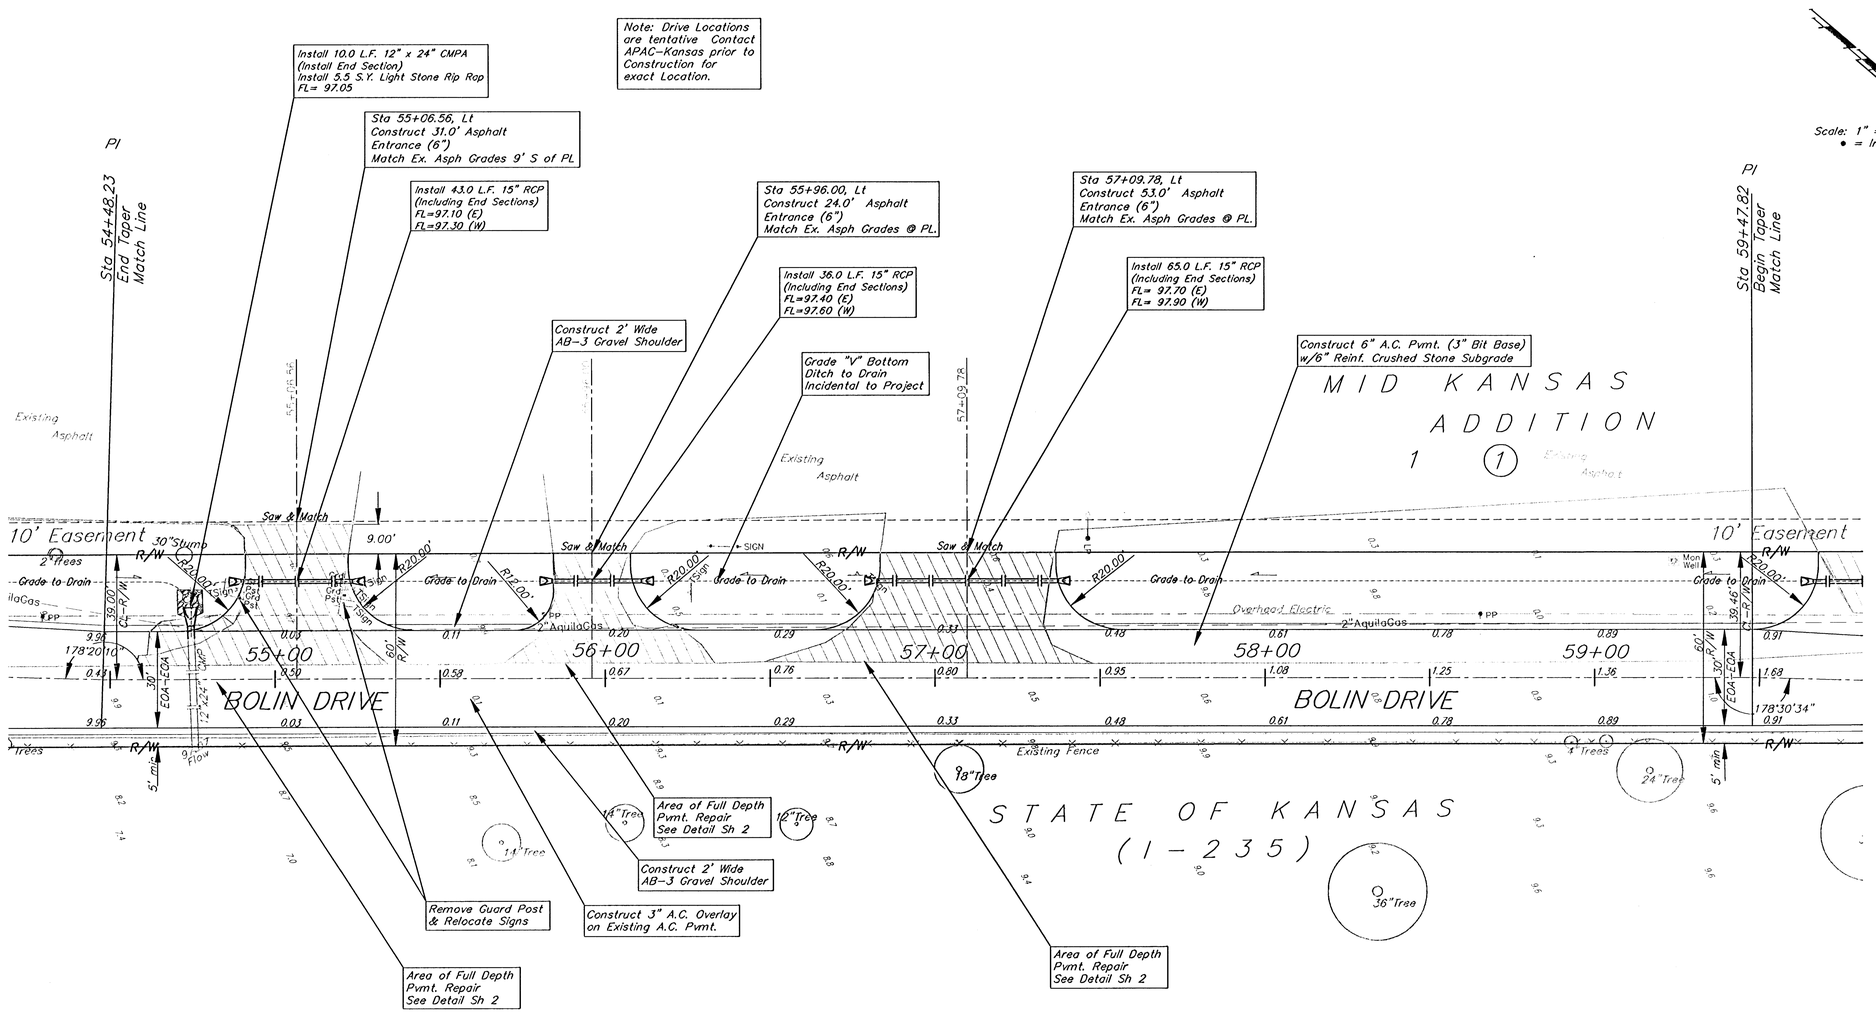

Note:
Pavement, Sidewalks, and Etc. To Be Removed Are Indicated By:

Baughman

BLUE LAKE ADDITION
Bolin Drive
Street Improvements

Baughman Company, P.A. 315 Ellis St. Wichita, KS 67211 P 316.262.2271 F 316.262.0149
ENGINEERING | SURVEYING | PLANNING | LANDSCAPE ARCHITECTURE

PROJECT NUMBER 472-84078	DESIGN KK / DRAWN TCA
REVISIONS:	APPROVED JFB / DATE 04/06
	SCALE Noted
	SHEET 5 OF 18

E:\eng\Bolin Drive-Blue Lake Add\Bolin1_base mwn.dwg