


## EXPANSION JOINT

NOTE: Extra Thickness to be Subsidiary to Price of Squore Yards Pavement

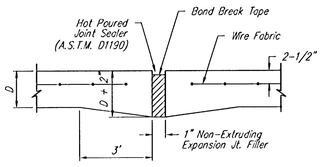


## KEYWAY DETAIL

(TYPE A)
STANDARD WHEELCHAIR RAMP
WITH DETECTABLE WARNING
CONSTRUCTION DETAIL FOR STREETS
WITH COMBINED CURB & GUTTER




## WHEELCHAIR RAMP DETAIL

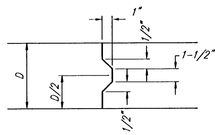


## CONTRACTION JOINT DETAIL (C.J.)

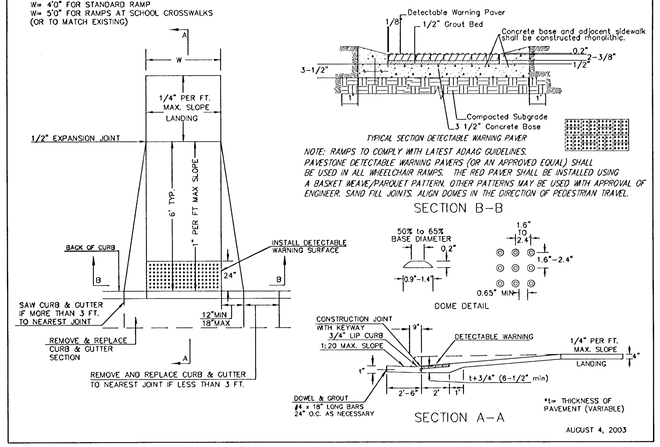


## LONGITUDINAL JOINT DETAIL (L.J.)

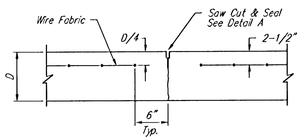


## OPTIONAL LONGITUDINAL JOINT DETAIL (L.J.) (CONSTRUCTION JOINT)

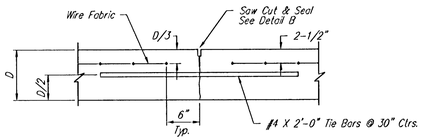


## OPTIONAL CONTRACTION JOINT (CONSTRUCTION JOINT)

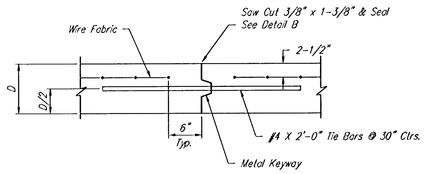


## WING REINFORCING DETAIL

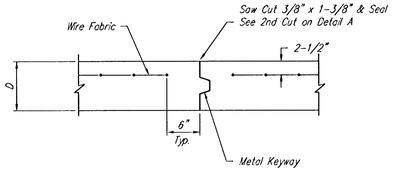


## SAW JOINT DETAIL "A"

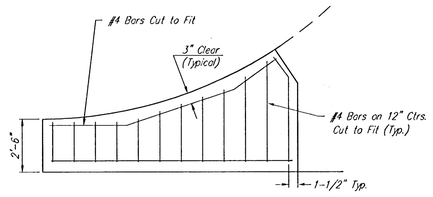


## SAW JOINT DETAIL "B"

NOTE: 6" X 12" W4XW4 Wire Fabric Reinforcing Shall Be Placed So That The Wires With The 6" Spacing Will Run Parallel With The Longitudinal Joints.

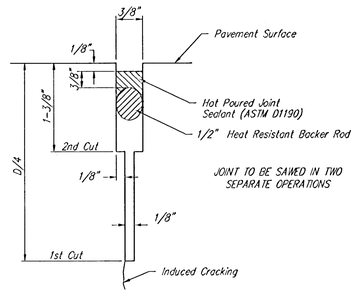


Scale: 1" = 10'

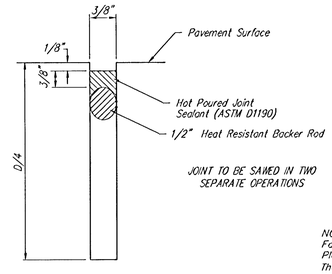


Scale: 1" = 10'

## VALLEY GUTTER DETAILS

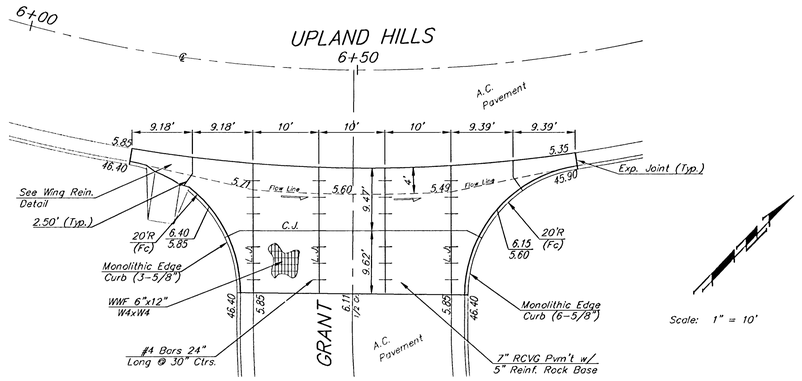Baughman

Turkey Creek 2nd Addition - Phase II

**Miscellaneous Details**


Baughman Company, P.A. 315 Ella St. Wichita, KS 67211 P 316.263.7211 F 316.263.6149
ENGINEERING | SURVEYING | PLANNING | LANDSCAPE ARCHITECTURE


| PROJECT NUMBER | DESIGN | DRAWN |
|---|---|---|
| 472-83805 | JAK | JAK |
| REVISIONS | APPROVED | DATE |
| | | 4/12/06 |
| | SCALE | |
| | NONE | |
| | SHEET | |
| | 5 OF 41 | |

E:\Eng\Turkie Creek 2nd\Phase 2\vgdetail.dwg 06-01-E482