
Benchmarks:
BM #1: City of Wichita Benchmark Disc. 119th St. West & 0.5 miles S of Kellogg. 42.2' E of centerline & 6.4' S of Power Pole.
Elev. = 144.69 (City Datum)


BM #2: Benchmark Disc. adjacent to fire hydrant at S end of E curb return of Jewell & Jewell Ct.
Elev. = 146.84 (City Datum)

BM #3: 119th St. W. & Pawnee City of Wichita Benchmark Disc. NE corner of intersection. 40' E and 30' N of centerline. 59.5' N of power pole @ SE corner of intersection. 156.8' NNE of centerline of E concrete headwall on culvert under 119th St. W.
Elev. = 148.68 (City Datum)

TURKEY CREEK 2ND ADDITION

SCALE:
1" = 20' HORIZONTAL
1" = 5' VERTICAL
= • IRON

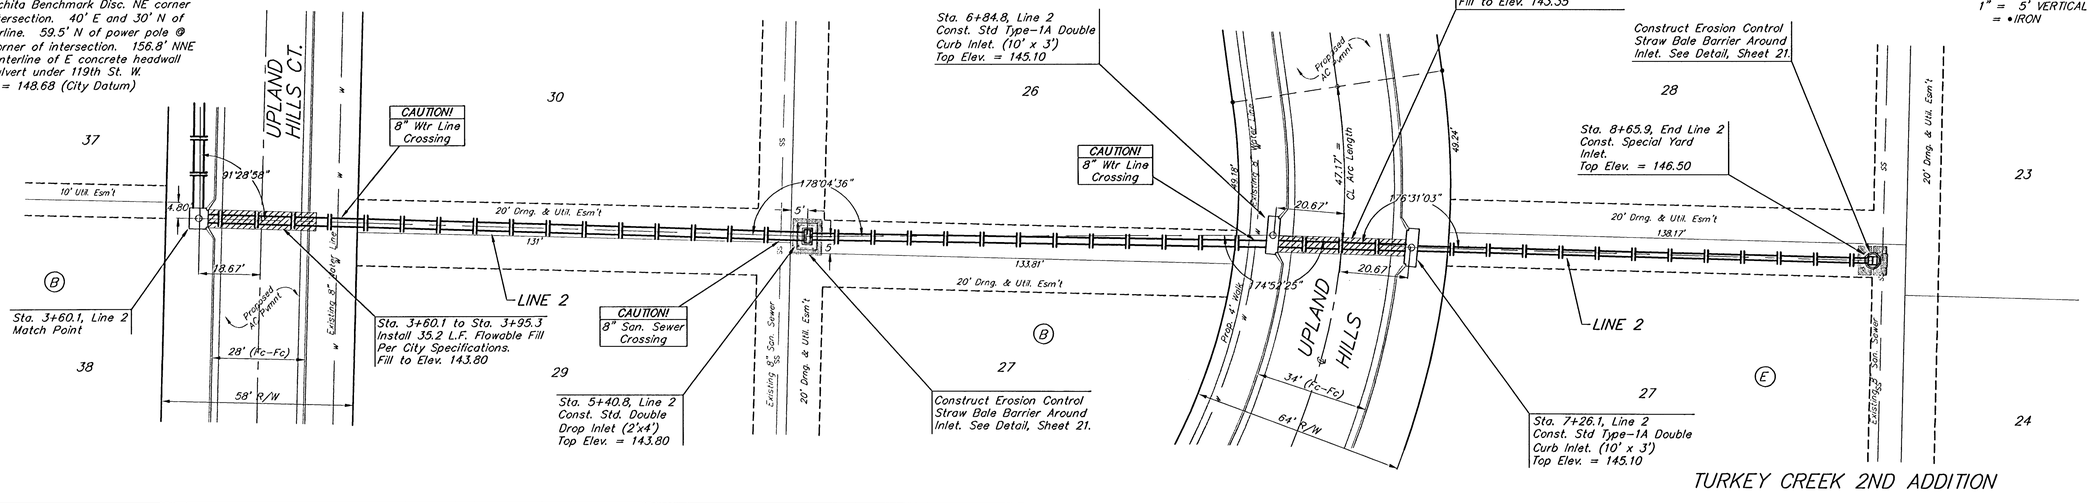

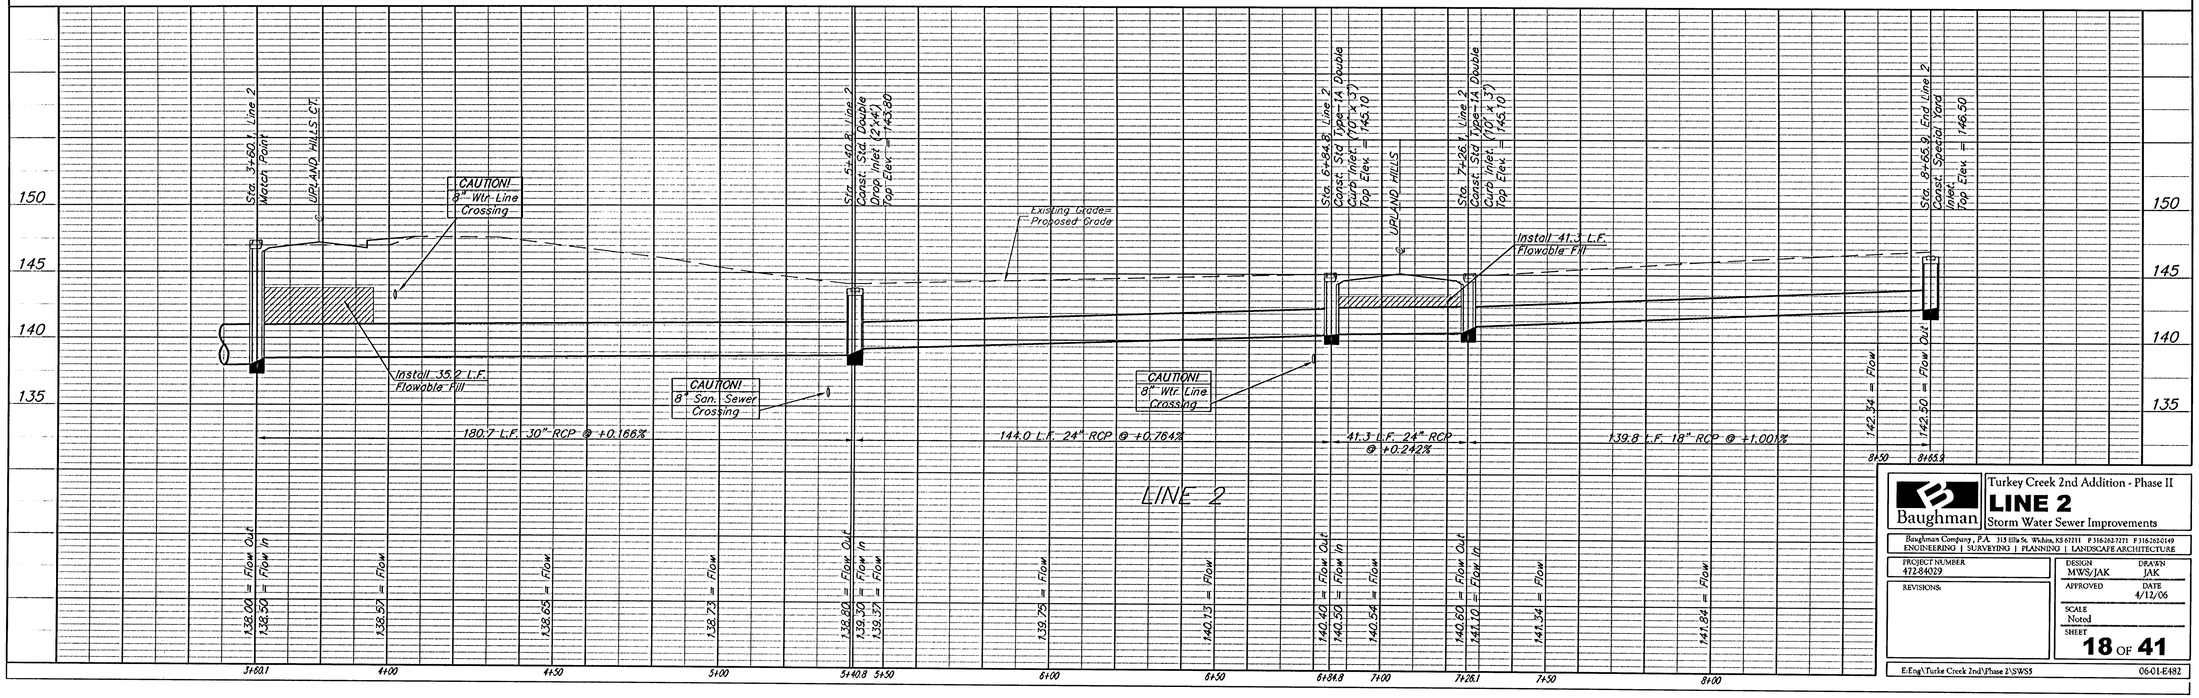

Baughman

Turkey Creek 2nd Addition - Phase II
LINE 2
Storm Water Sewer Improvements

Baughman Company, P.A. 315 Ella St. Wichita, KS 67211 P 316.262.7271 F 316.262.0149
ENGINEERING | SURVEYING | PLANNING | LANDSCAPE ARCHITECTURE

PROJECT NUMBER 472-84029	DESIGN MWS/JAK / DRAWN JAK
REVISIONS	APPROVED / DATE 4/12/06
	SCALE Noted
	SHEET 18 OF 41

E:\Eng\Turke Creek 2nd\Phase 2\SWS5 06-01-E482