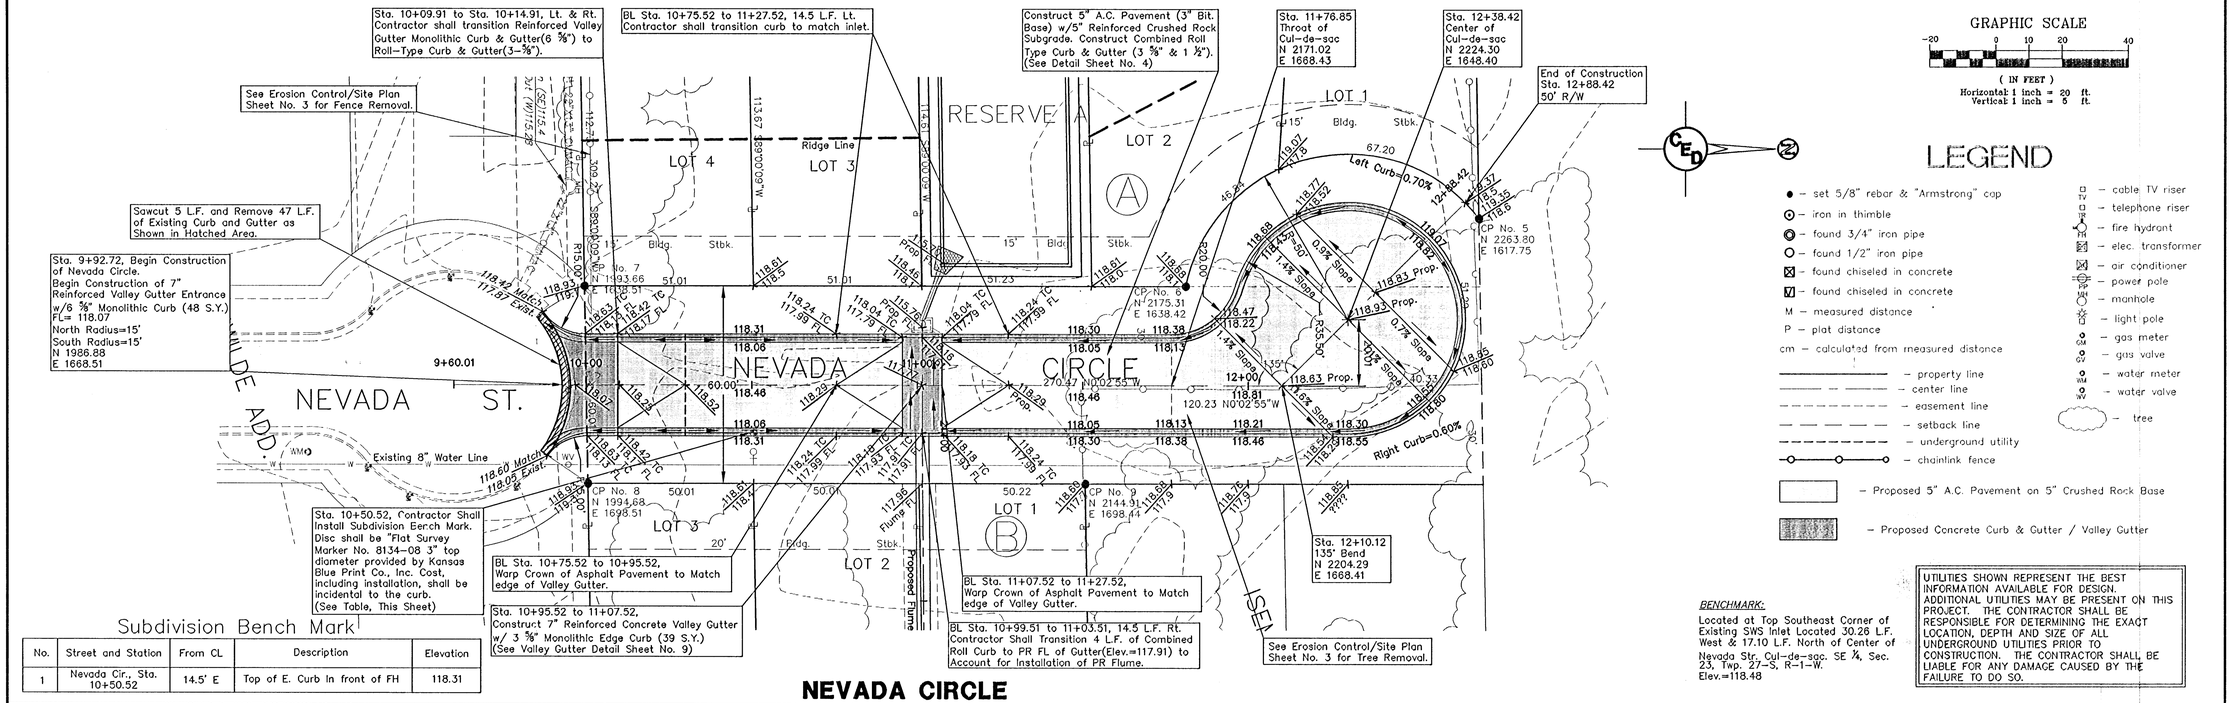


Subdivision Bench Mark


No.	Street and Station	From CL	Description	Elevation
1	Nevada Cir., Sta. 10+50.52	14.5' E	Top of E. Curb In front of FH	118.31

BENCHMARK:

Located at Top Southeast Corner of Existing SWS Inlet Located 30.26 L.F. West & 17.10 L.F. North of Center of Nevada Str. Cul-de-sac. SE ¼, Sec. 23, Twp. 27-S, R-1-W. Elev.=118.48

UTILITIES SHOWN REPRESENT THE BEST INFORMATION AVAILABLE FOR DESIGN. ADDITIONAL UTILITIES MAY BE PRESENT ON THIS PROJECT. THE CONTRACTOR SHALL BE RESPONSIBLE FOR DETERMINING THE EXACT LOCATION, DEPTH AND SIZE OF ALL UNDERGROUND UTILITIES PRIOR TO CONSTRUCTION. THE CONTRACTOR SHALL BE LIABLE FOR ANY DAMAGE CAUSED BY THE FAILURE TO DO SO.

NEVADA CIRCLE

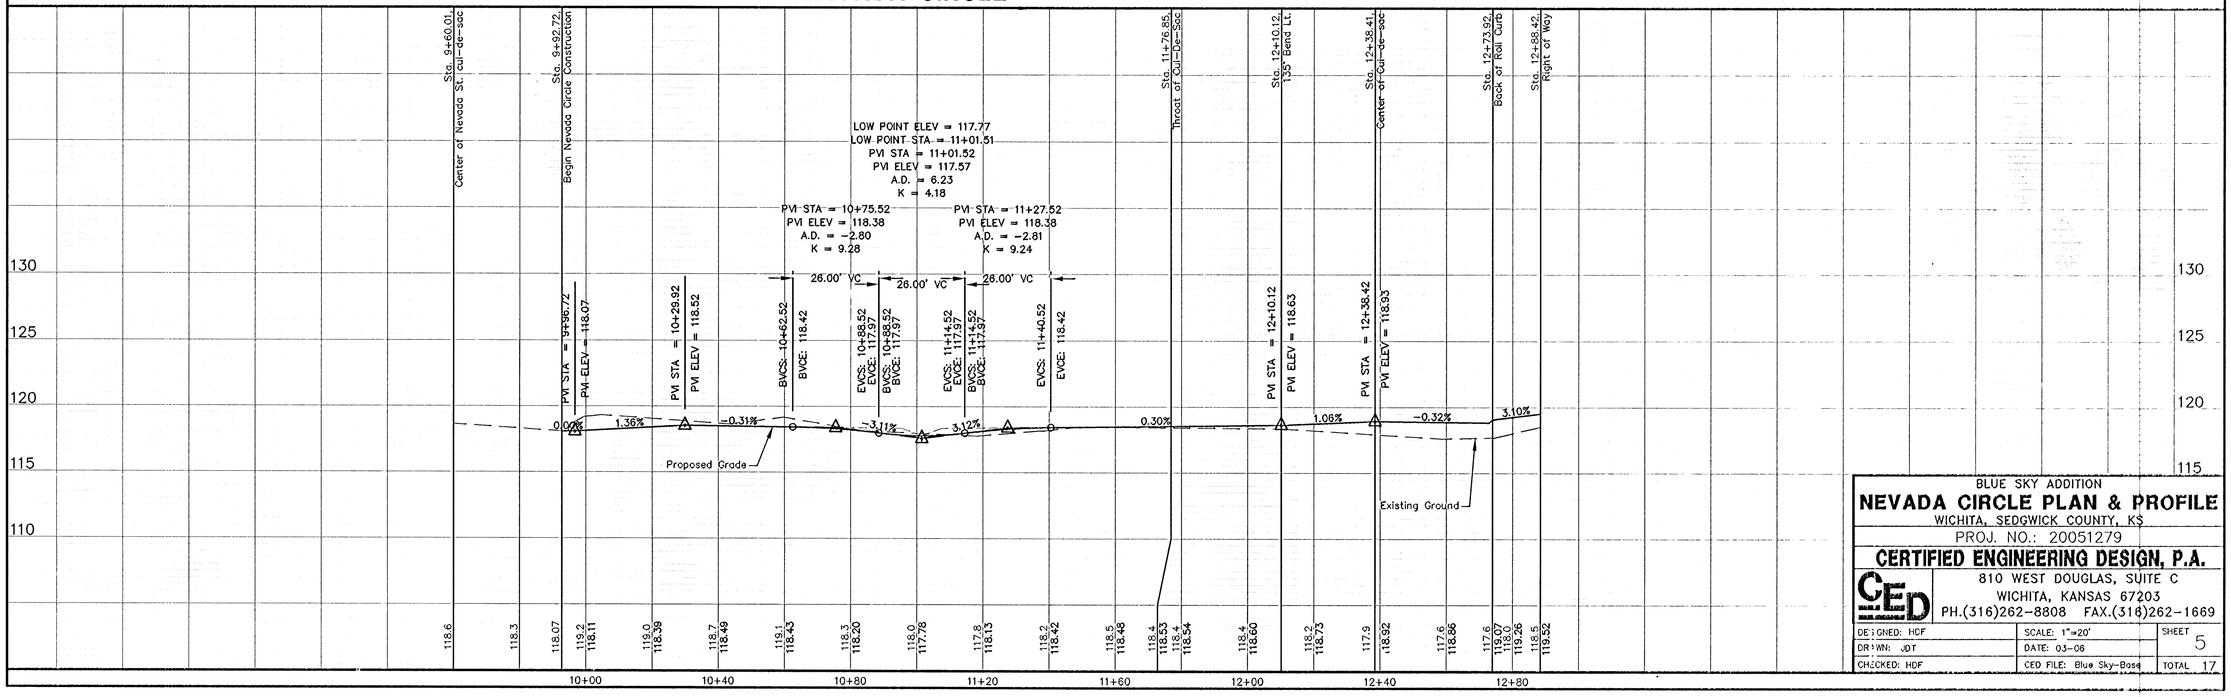

BLUE SKY ADDITION

NEVADA CIRCLE PLAN & PROFILE

WICHITA, SEDGWICK COUNTY, KS

PROJ. NO.: 20051279

CERTIFIED ENGINEERING DESIGN, P.A.

810 WEST DOUGLAS, SUITE C
WICHITA, KANSAS 67203
PH.(316)262-8808 FAX.(316)262-1669

DESIGNED: HDF	SCALE: 1"=20'	SHEET 5
DRAWN: JDT	DATE: 03-06	
CHECKED: HDF	CED FILE: Blue Sky-Base	TOTAL 17