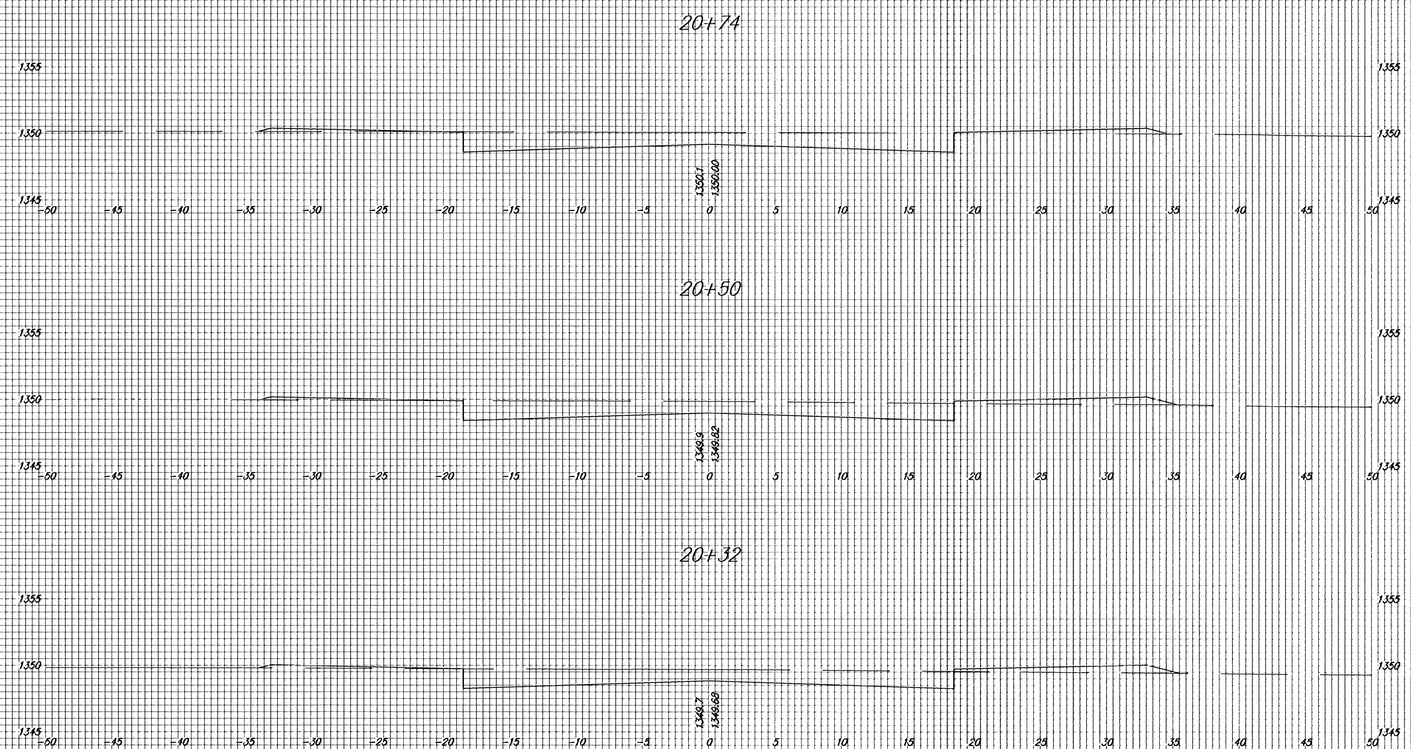

Fawn Grove Addition Phase 3

FAWN GROVE

20+32 TO 20+74