
Benchmarks:

"□" Cut Top of Curb North End of Northwest Return at Highland Springs & Hardtner
Elev. = 178.72 (City Datum)

"□" Cut Top of Curb West Side of Kentucky Lane ±20' South of End of Existing pavement.
Elev. = 182.16 (City Datum)

Scale: 1" = 20'
• = Iron

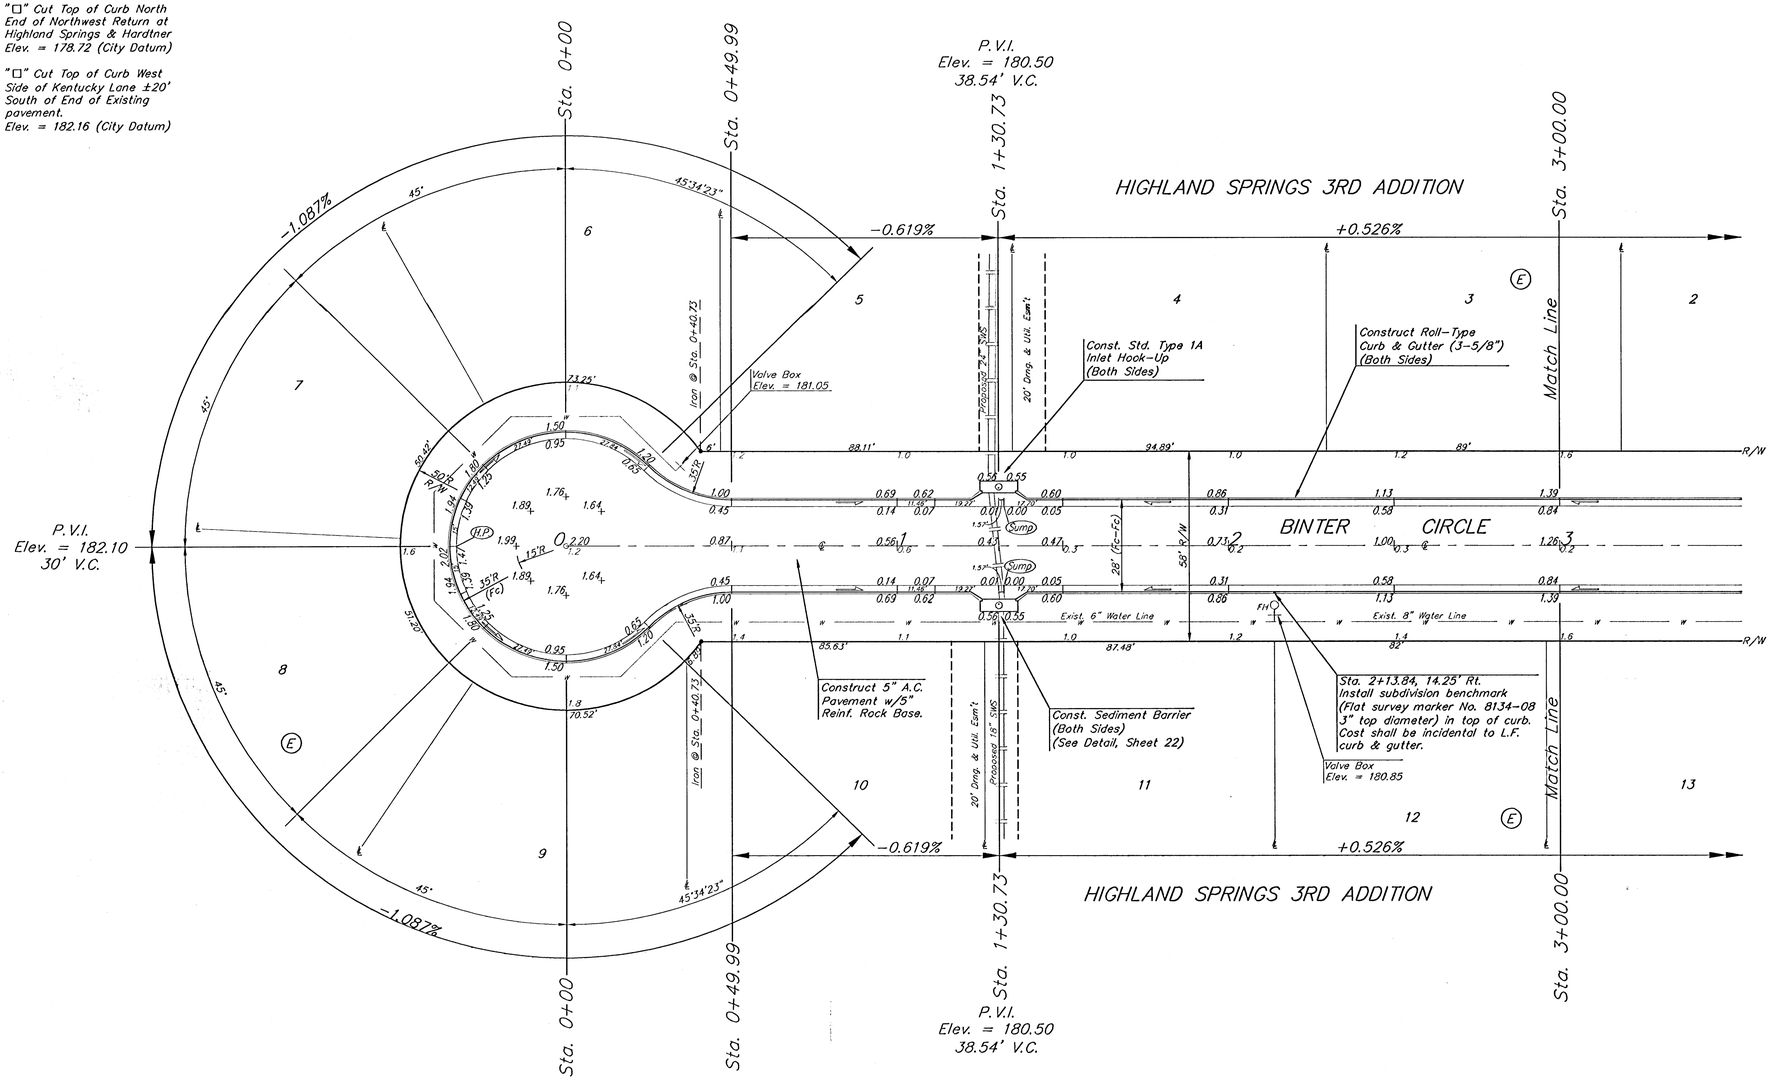


Roll type curb & gutter to be constructed on the pavement on this sheet.
Top of curb elevation are given for full height curb.

Subdivision Benchmarks

| Street & Station | Location Description | Elevation |
|---|---|---|
| Hardtner 5+43.17, 17.25' Rt. | Adjacent to Fire Hydrant near common lot corner of Lots 2 & 3, Block G | |
| Hardtner Ct. 4+85.12, 14.25' Rt. | Adjacent to Fire Hydrant near common lot corner of Lots 7 & 8, Block F | |
| Binter Cir. 15+71.07, 17.25' Lt. | Adjacent to Fire Hydrant near common lot corner of Lots 11 & 12, Block E | |

Baughman

Highland Springs 3rd Addition - Phase III
**BINTER CIR.**
STA. 0+00 - STA. 3+00


Baughman Company, P.A. 315 Ella St. Wichita, KS 67211 P 3162627271 F 3162620149
ENGINEERING | SURVEYING | PLANNING | LANDSCAPE ARCHITECTURE


PROJECT NUMBER 472.83780
DESIGN NBW/JAK
DRAWN TMS/JAK
APPROVED
DATE 6/21/06
REVISIONS
SCALE Noted
SHEET 11 OF 31

F:\Eng\Highland Springs 3rd\Plat 3\Str5
05-09-E358