Benchmarks:

"□" Cut Top of Curb North End of Northwest Return at Highland Springs & Hardtner Elev. = 178.72 (City Datum)

"□" Cut Top of Curb West Side of Kentucky Lane ±20' South of End of Existing pavement. Elev. = 182.16 (City Datum)

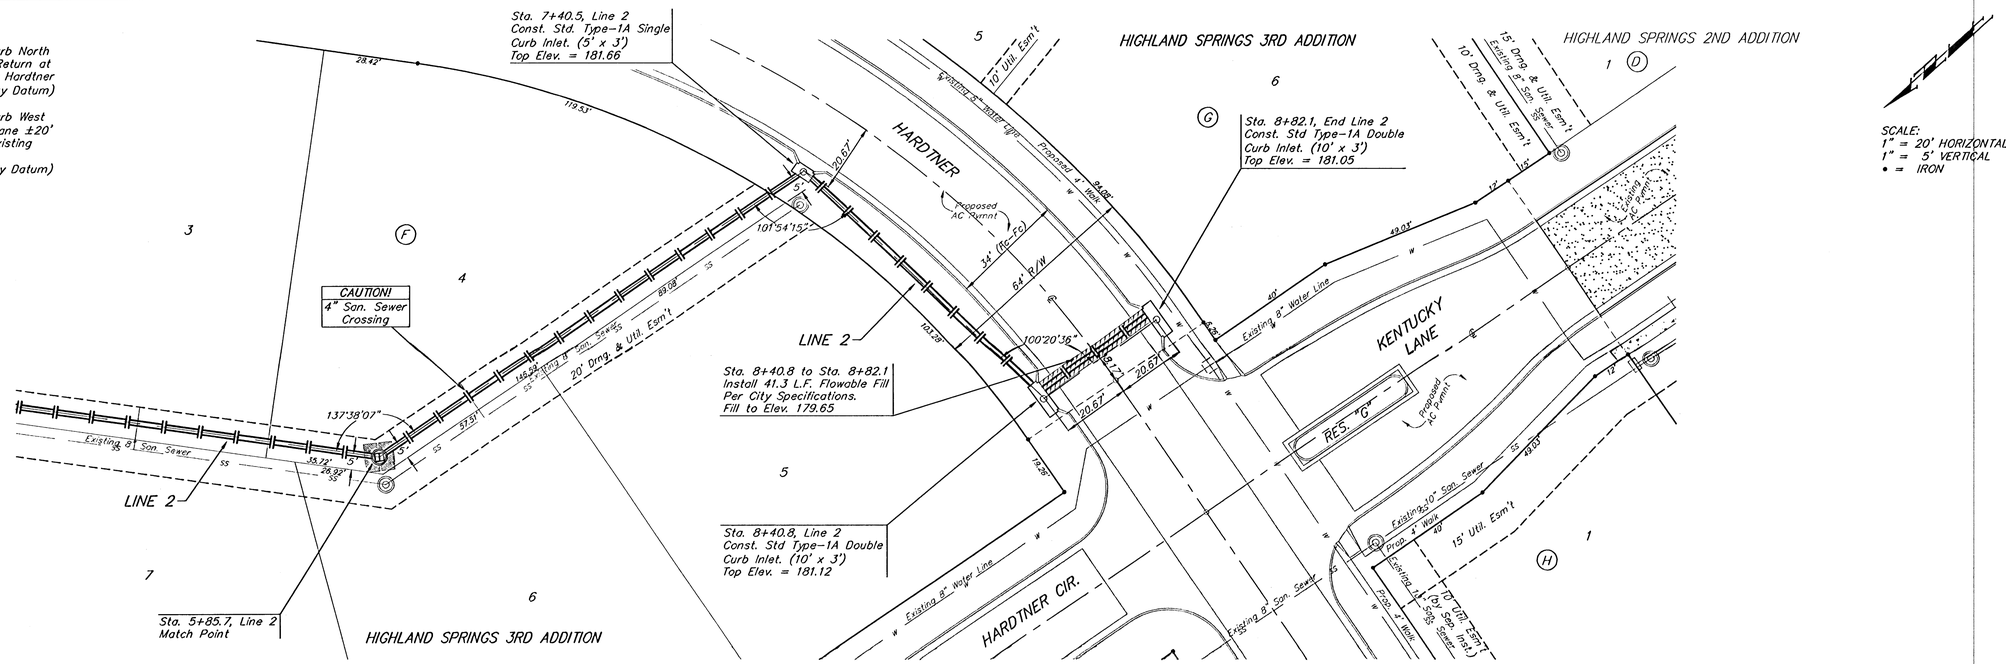

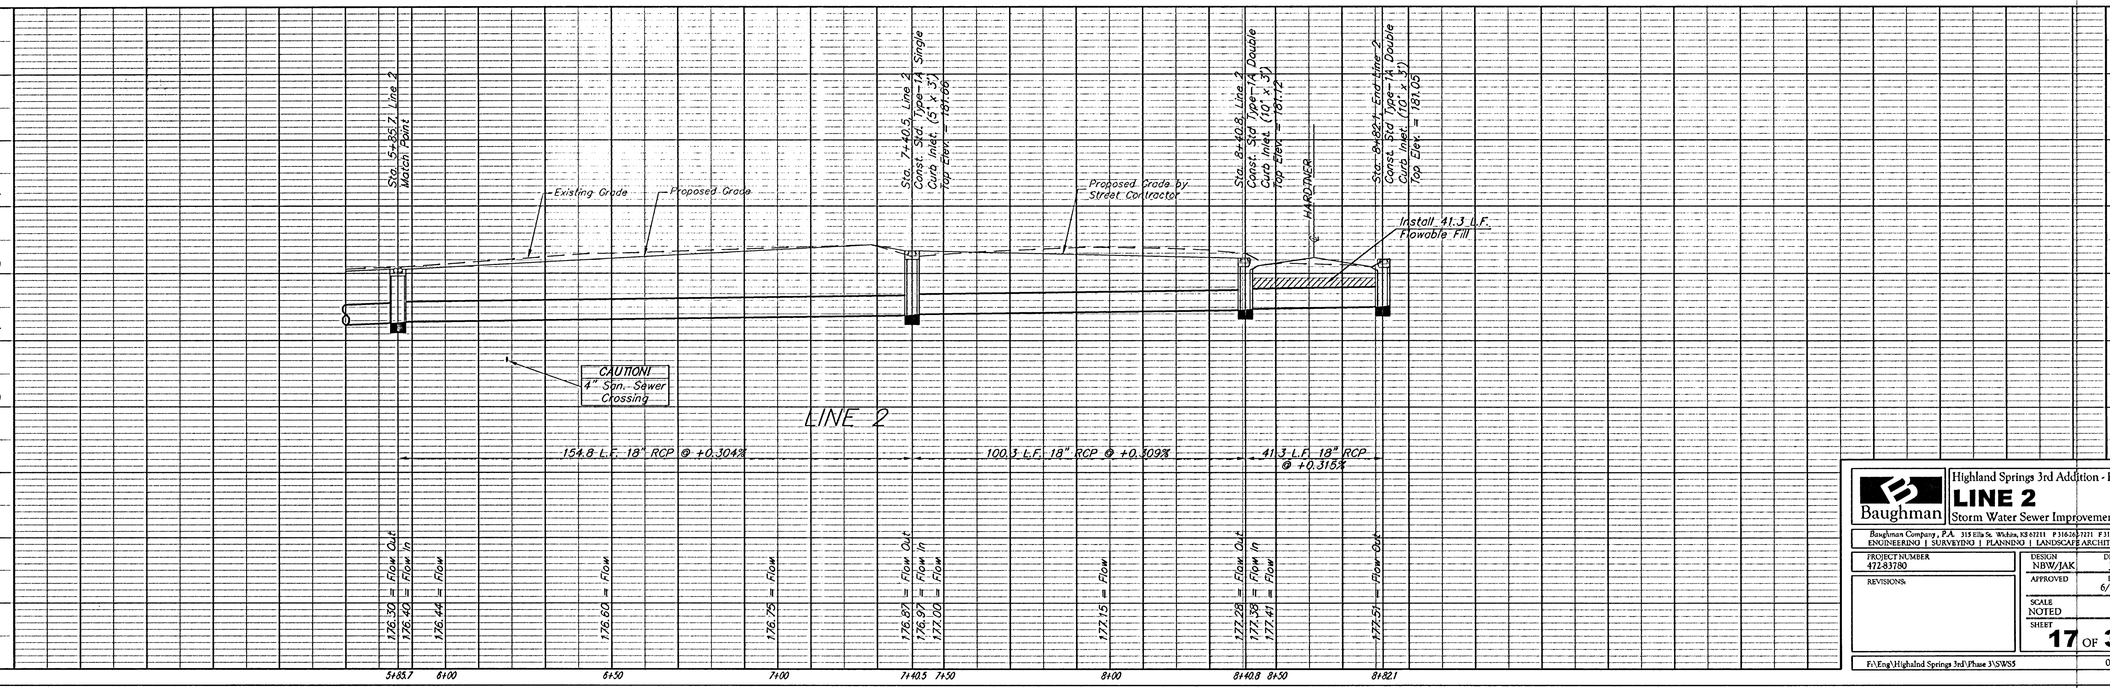

Baughman Company, P.A. 315 Ella St. Wichita, KS 67211 P 316.263.7371 F 316.263.0149
ENGINEERING | SURVEYING | PLANNING | LANDSCAPE ARCHITECTURE

Highland Springs 3rd Addition - Phase III

LINE 2

Storm Water Sewer Improvements

PROJECT NUMBER 472-83780	DESIGN NBW/JAK
REVISIONS:	DRAWN JAK
	APPROVED
	DATE 6/21/06
	SCALE NOTED
	SHEET 17 OF 31

F:\Eng\Highland Springs 3rd\Phase 3\SWS5

0509-E358