
Bench Marks:

1. Webb Road and Lincoln
City of Wichita Bench Mark. Southwest corner of intersection. Northwest corner of traffic signal light pole base.
37.00 Ft. South of center line
35.90 Ft. West of center line


Elevation = 176.91 (City Datum)
1364.31 (MSL)

2. Site Bench Mark
"□" Cut on Center, Front of Catch Basin.
East Side of Webb Road Southwest of Property.

Elevation = 179.40 (City Datum)
1366.80 (MSL)

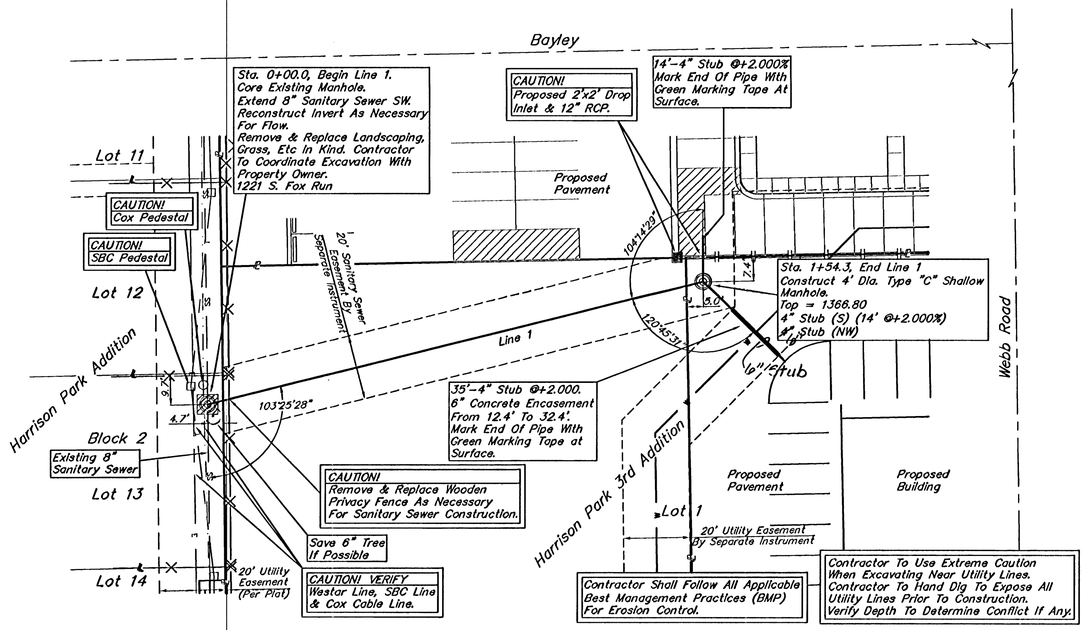

SCALE:
1" = 20' HORIZONTAL
1" = 5' VERTICAL

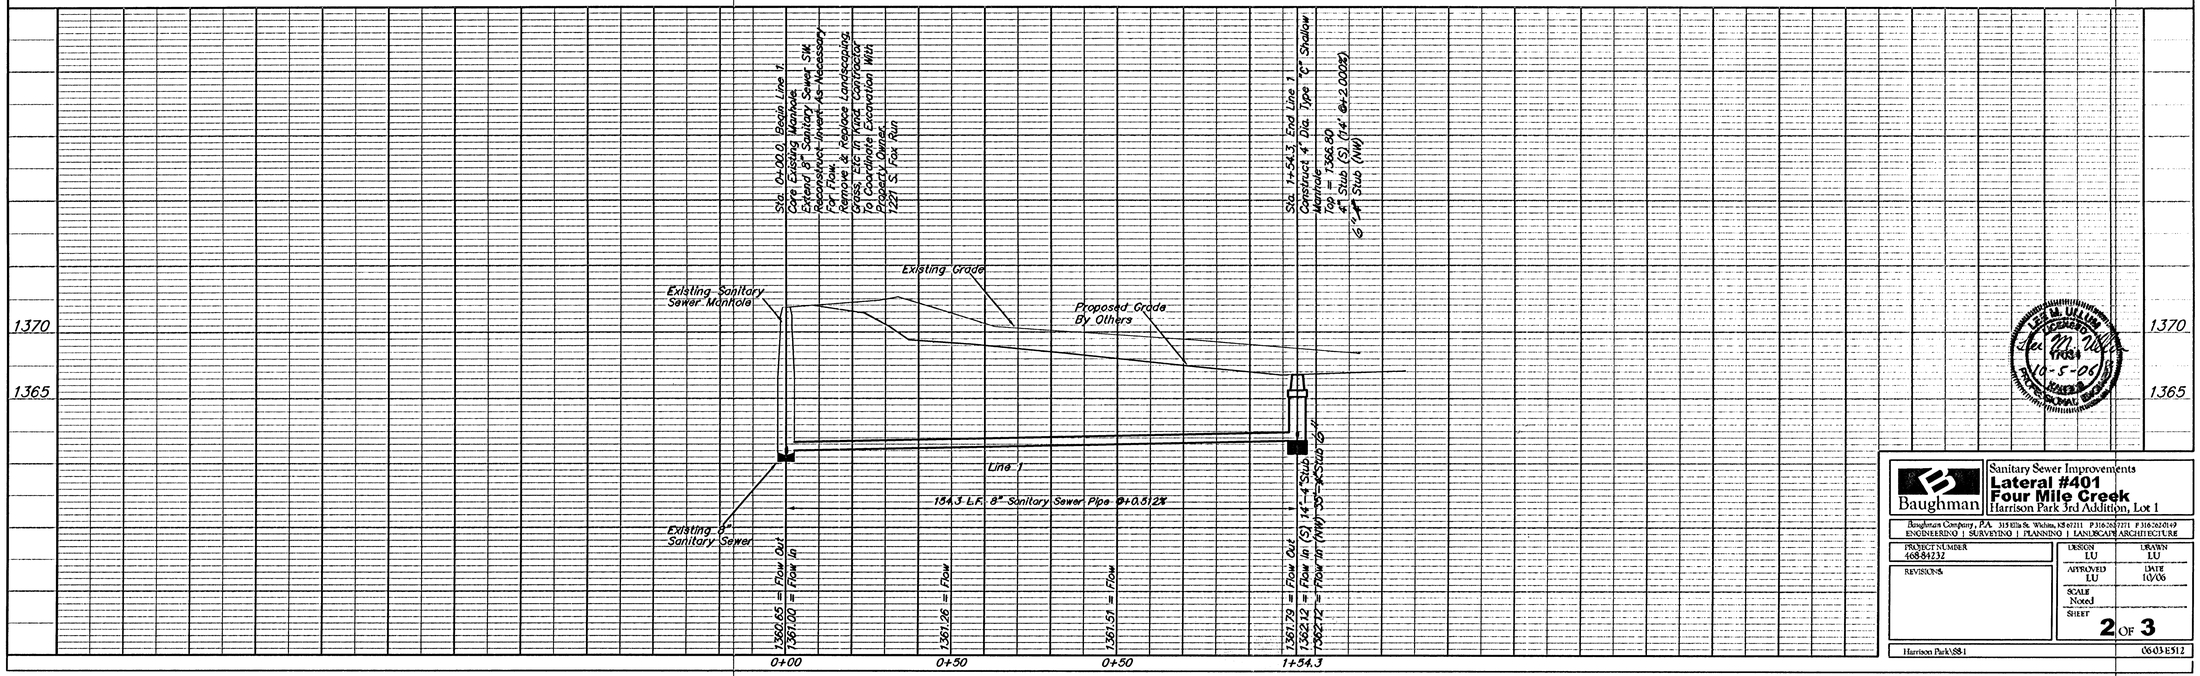

LEE M. LILLIAN
ENGINEER
No. 17034
10-5-06
KANSAS
PROFESSIONAL

Baughman

Sanitary Sewer Improvements
Lateral #401
Four Mile Creek
Harrison Park 3rd Addition, Lot 1

Baughman Company, P.A. 315 Ella St. Wichita, KS 67211 P 316.262.7771 F 316.262.0149
ENGINEERING | SURVEYING | PLANNING | LANDSCAPE ARCHITECTURE

PROJECT NUMBER	DESIGN	DRAWN
468-91232	LU	LU
REVISIONS	APPROVED LU	DATE 10/06
	SCALE Noted	
	SHEET 2 OF 3	

Harrison Park\SS-1 — 06-03-E512