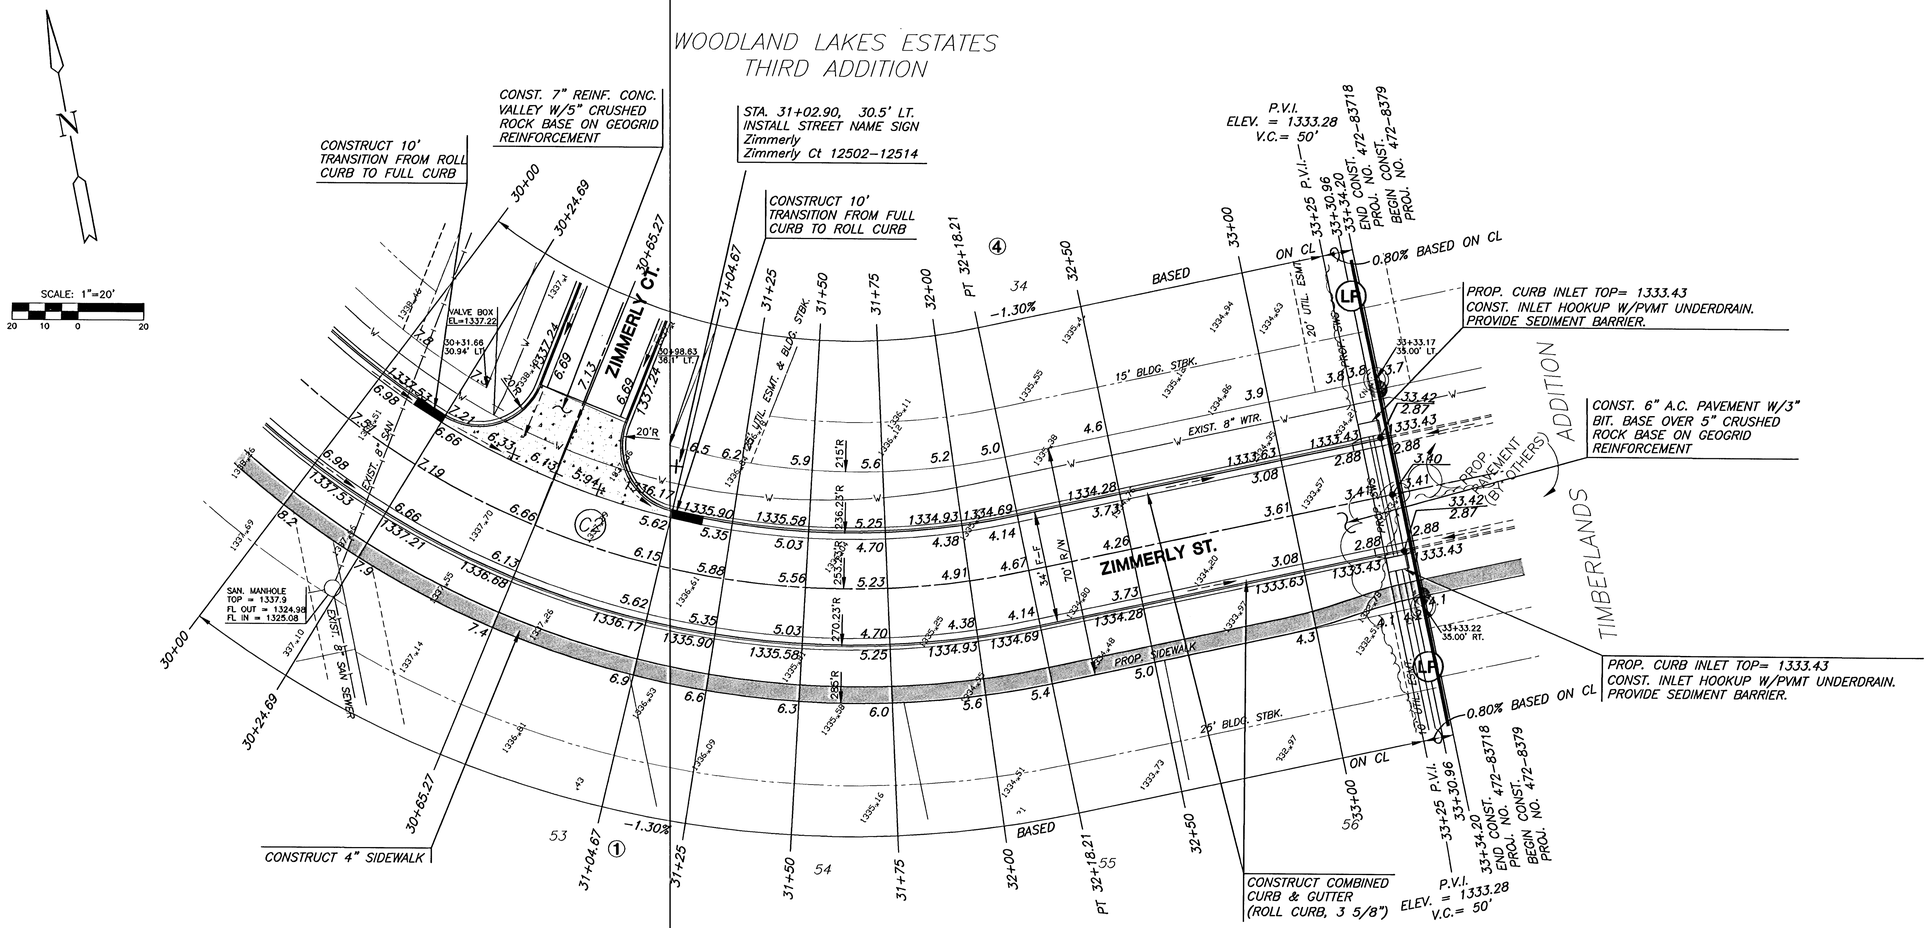


CURVE TABLE C2					
△ = 59°30'12" R = 253.23' T = 144.74' L = 262.99' LC = 251.33'					
CURVE DATA BASED ON CENTERLINE △/2 = 29°45'06"					
CHORD LENGTH					
STATION	ARC	8'Off LtCb	8'Off RtCb	DEFLECTION	TOTAL DEFLECTION
29+55.22	–	–	–	00°00'00"	00°00'00"
29+75.00	19.78'	17.82'	21.73'	02°11'16"	02°14'16"
30+00.00	25.00'	22.52'	27.46'	02°49'42"	05°03'57"
30+25.00	25.00'	22.52'	27.46'	02°49'42"	07°53'39"
30+50.00	25.00'	22.52'	27.46'	02°49'42"	10°43'21"
30+75.00	25.00'	22.52'	27.46'	02°49'42"	13°33'03"
31+00.00	25.00'	22.52'	27.46'	02°49'42"	16°22'44"
31+25.00	25.00'	22.52'	27.46'	02°49'42"	19°12'26"
31+50.00	25.00'	22.52'	27.46'	02°49'42"	22°02'08"
31+75.00	25.00'	22.52'	27.46'	02°49'42"	24°51'49"
32+00.00	25.00'	22.52'	27.46'	02°49'42"	27°41'31"
32+18.21	18.21'	16.41'	20.00'	02°03'35"	29°45'06"
Def/Ft = 6.78780 Min.					

WOODLAND LAKES ESTATES
FOURTH ADDITION

LEGEND

+ STREET SIGN & SIGN LOCATION (SEE SIGN ASSEMBLY TABLE FOR TYPE & STATION OF SIGN)

= VALLEY GUTTER

NOTE:

1. TOP OF CURB ELEVATIONS SHOWN ARE FOR FULL CURB. CONSTRUCT CURB AS NOTED.
2. CONTRACTOR SHALL REMOVE ALL TREES WITHIN ROAD RIGHT-OF-WAY.

MKEC ENGINEERING CONSULTANTS, INC.
411 N. WEBB ROAD
WICHITA, KS. 67206
316 - 684 - 9600

PAVING AND INCIDENTAL DRAINAGE

WOODLAND LAKES 3RD & 4TH
ZIMMERLY PHASE

ZIMMERLY ST.
SHEET TITLE

472-83718
PROJECT NUMBER

SRS
DESIGN BY

DM/SMB
DRAWN BY

GJA
CHECKED BY

ISSUED
AUGUST 2006

REVISED

SHEET NO.
9 of 36

H:\CIVIL\95058\02172\dwg\Prv\ZIMMERLY\02172ZZ

PLOTTED: Wednesday, August 06, 2008 @ 01:44PM