
SCALE: 1"=20'
20 10 0 20

WOODLAND LAKES ESTATES
THIRD ADDITION

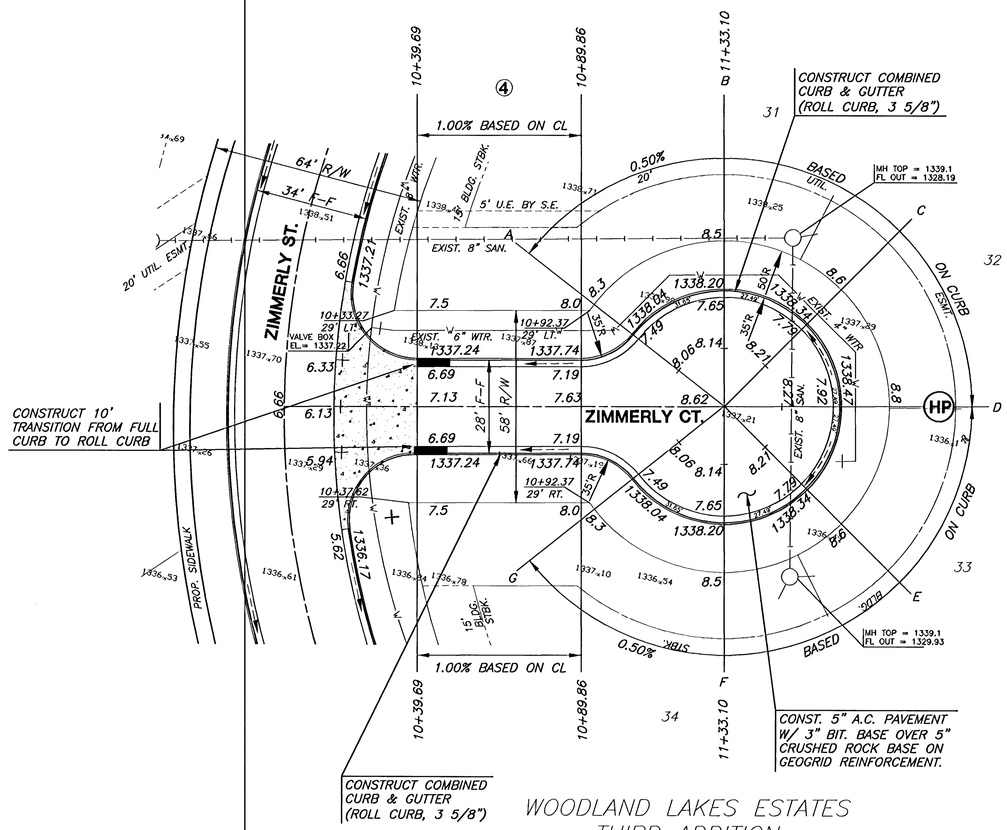

WOODLAND LAKES ESTATES
THIRD ADDITION

WOODLAND LAKES ESTATES
FOURTH ADDITION

NOTE:

1. TOP OF CURB ELEVATIONS SHOWN ARE FOR FULL CURB. CONSTRUCT CURB AS NOTED.
2. CONTRACTOR SHALL REMOVE ALL TREES WITHIN ROAD RIGHT-OF-WAY.

LEGEND

+ STREET SIGN & SIGN LOCATION (SEE SIGN ASSEMBLY TABLE FOR TYPE & STATION OF SIGN)

MKEC ENGINEERING CONSULTANTS, INC.
411 N. WEBB ROAD
WICHITA, KS. 67206
316 - 684 - 9600

PAVING AND INCIDENTAL DRAINAGE

WOODLAND LAKES 3RD & 4TH
ZIMMERLY PHASE

ZIMMERLY CT.
SHEET TITLE

472-83718
PROJECT NUMBER

SRS
DESIGN BY

DM\SMB
DRAWN BY

GJA
CHECKED BY

ISSUED
AUGUST 2006
REVISED

SHEET NO.
10 of 36

H:\CIVIL\85058\02172\dwg\Pro\ZIMMERLY\02172E3

PLOTTED: Tuesday, August 08, 2006 @ 04:13PM