
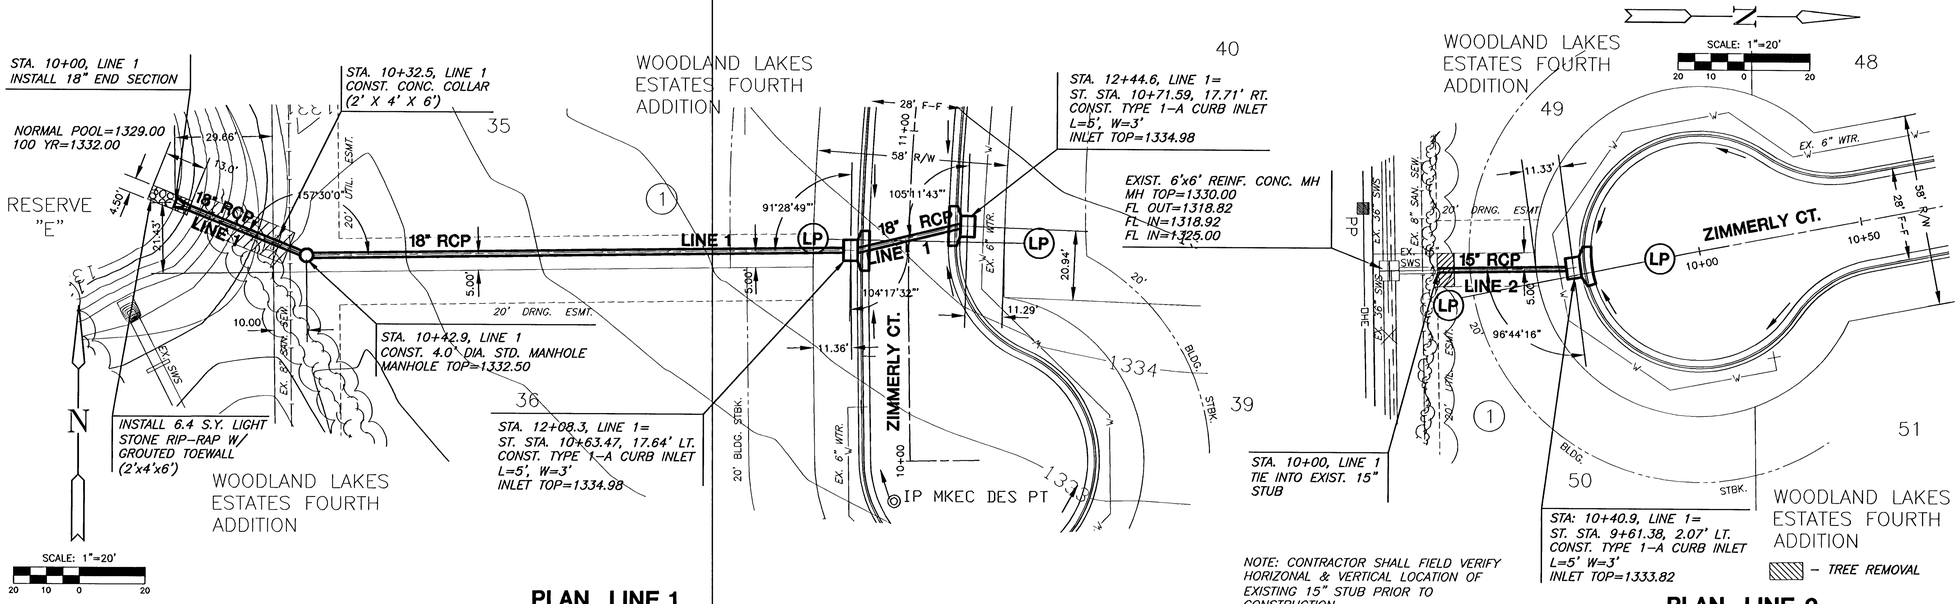



## PLAN LINE 1

## PLAN LINE 2

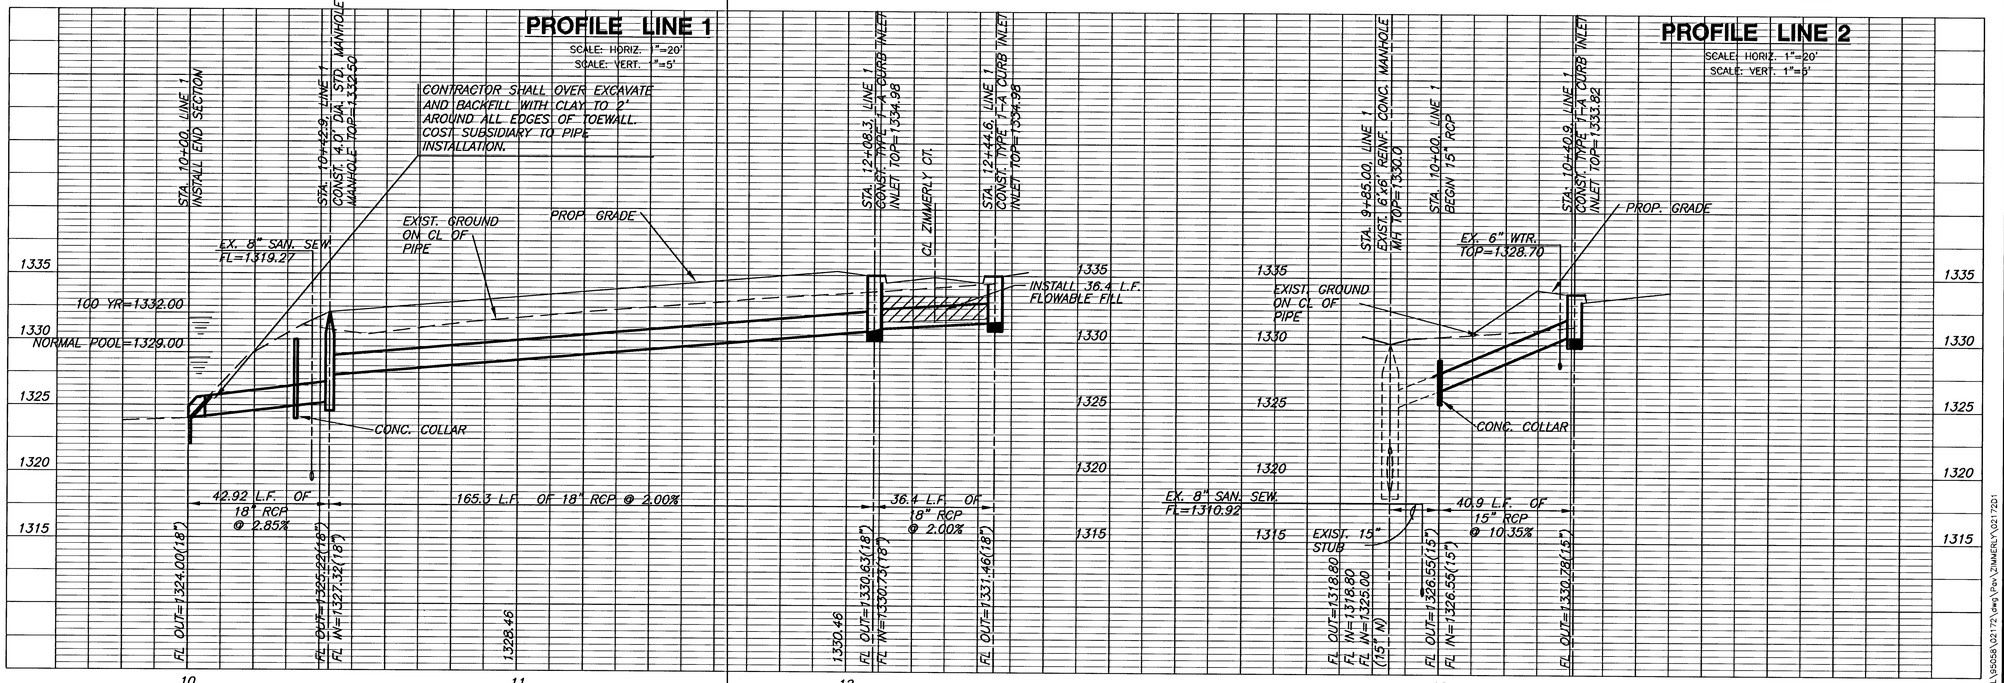


PLOTTED: Wednesday, August 09, 2006 @ 01:50PM

H:\CIVIL\35058\02172\dwg\Plan\ZIMMERLY\02172D1

MKEC ENGINEERING CONSULTANTS, INC.
411 N. WEBB ROAD
WICHITA, KS. 67206
316 - 684 - 9600

**PAVING & INCIDENTAL DRAINAGE**
**WOODLAND LAKES 3RD & 4TH**
**ZIMMERLY PHASE**

SWS
LINE 1 & 2
SHEET TITLE

472-83718
PROJECT NUMBER

SRS
DESIGN BY

DM/SMB
DRAWN BY

GJA
CHECKED BY

ISSUED
AUGUST 2006

REVISED

SHEET NO.
16 of 36