
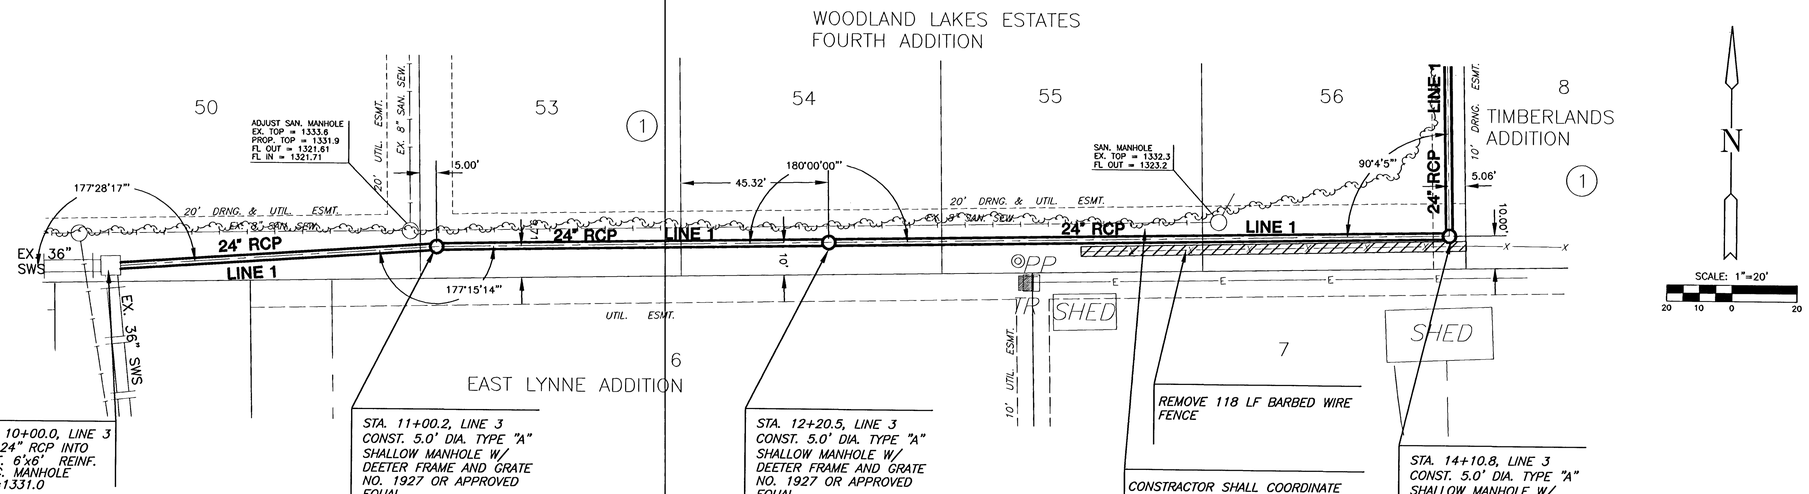


NOTE: CONTRACTOR SHALL MAKE EVERY EFFORT TO SAVE EXISTING TREES. TREE TRIMMING/REMOVAL, WHEN REQUIRED, SHALL BE APPROVED BY THE DEVELOPER PRIOR TO COMMENCEMENT.

PLAN LINE 3

PROFILE LINE 3

SCALE: HORIZ. 1"=20'
SCALE: VERT. 1"=5'

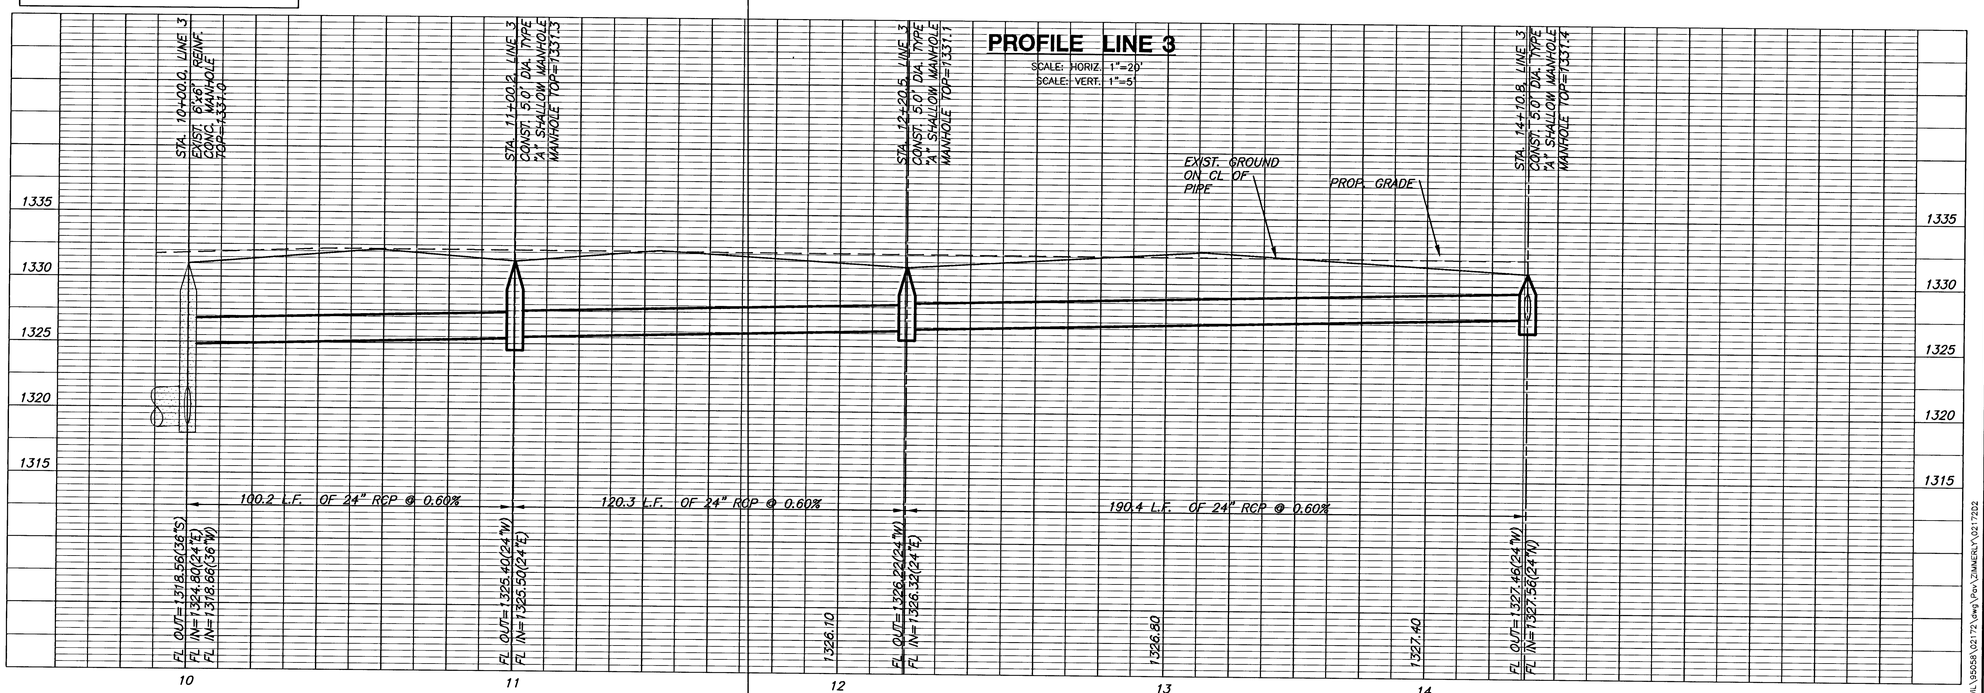

MKEC ENGINEERING CONSULTANTS, INC.
411 N. WEBB ROAD
WICHITA, KS. 67206
316 - 684 - 9600

PAVING & INCIDENTAL DRAINAGE

WOODLAND LAKES 3RD & 4TH

ZIMMERLY PHASE

SWS LINE 3
SHEET TITLE

472-83718
PROJECT NUMBER

SRS
DESIGN BY

DM
DRAWN BY

GJA
CHECKED BY

ISSUED
AUGUST 2006

REVISED

SHEET NO.
17 of 36

PLOTTED: Wednesday, August 09, 2006 @ 01:37PM

H:\CIVIL\95058\02172\dwg\Prov\ZIMMERLY\02172D2