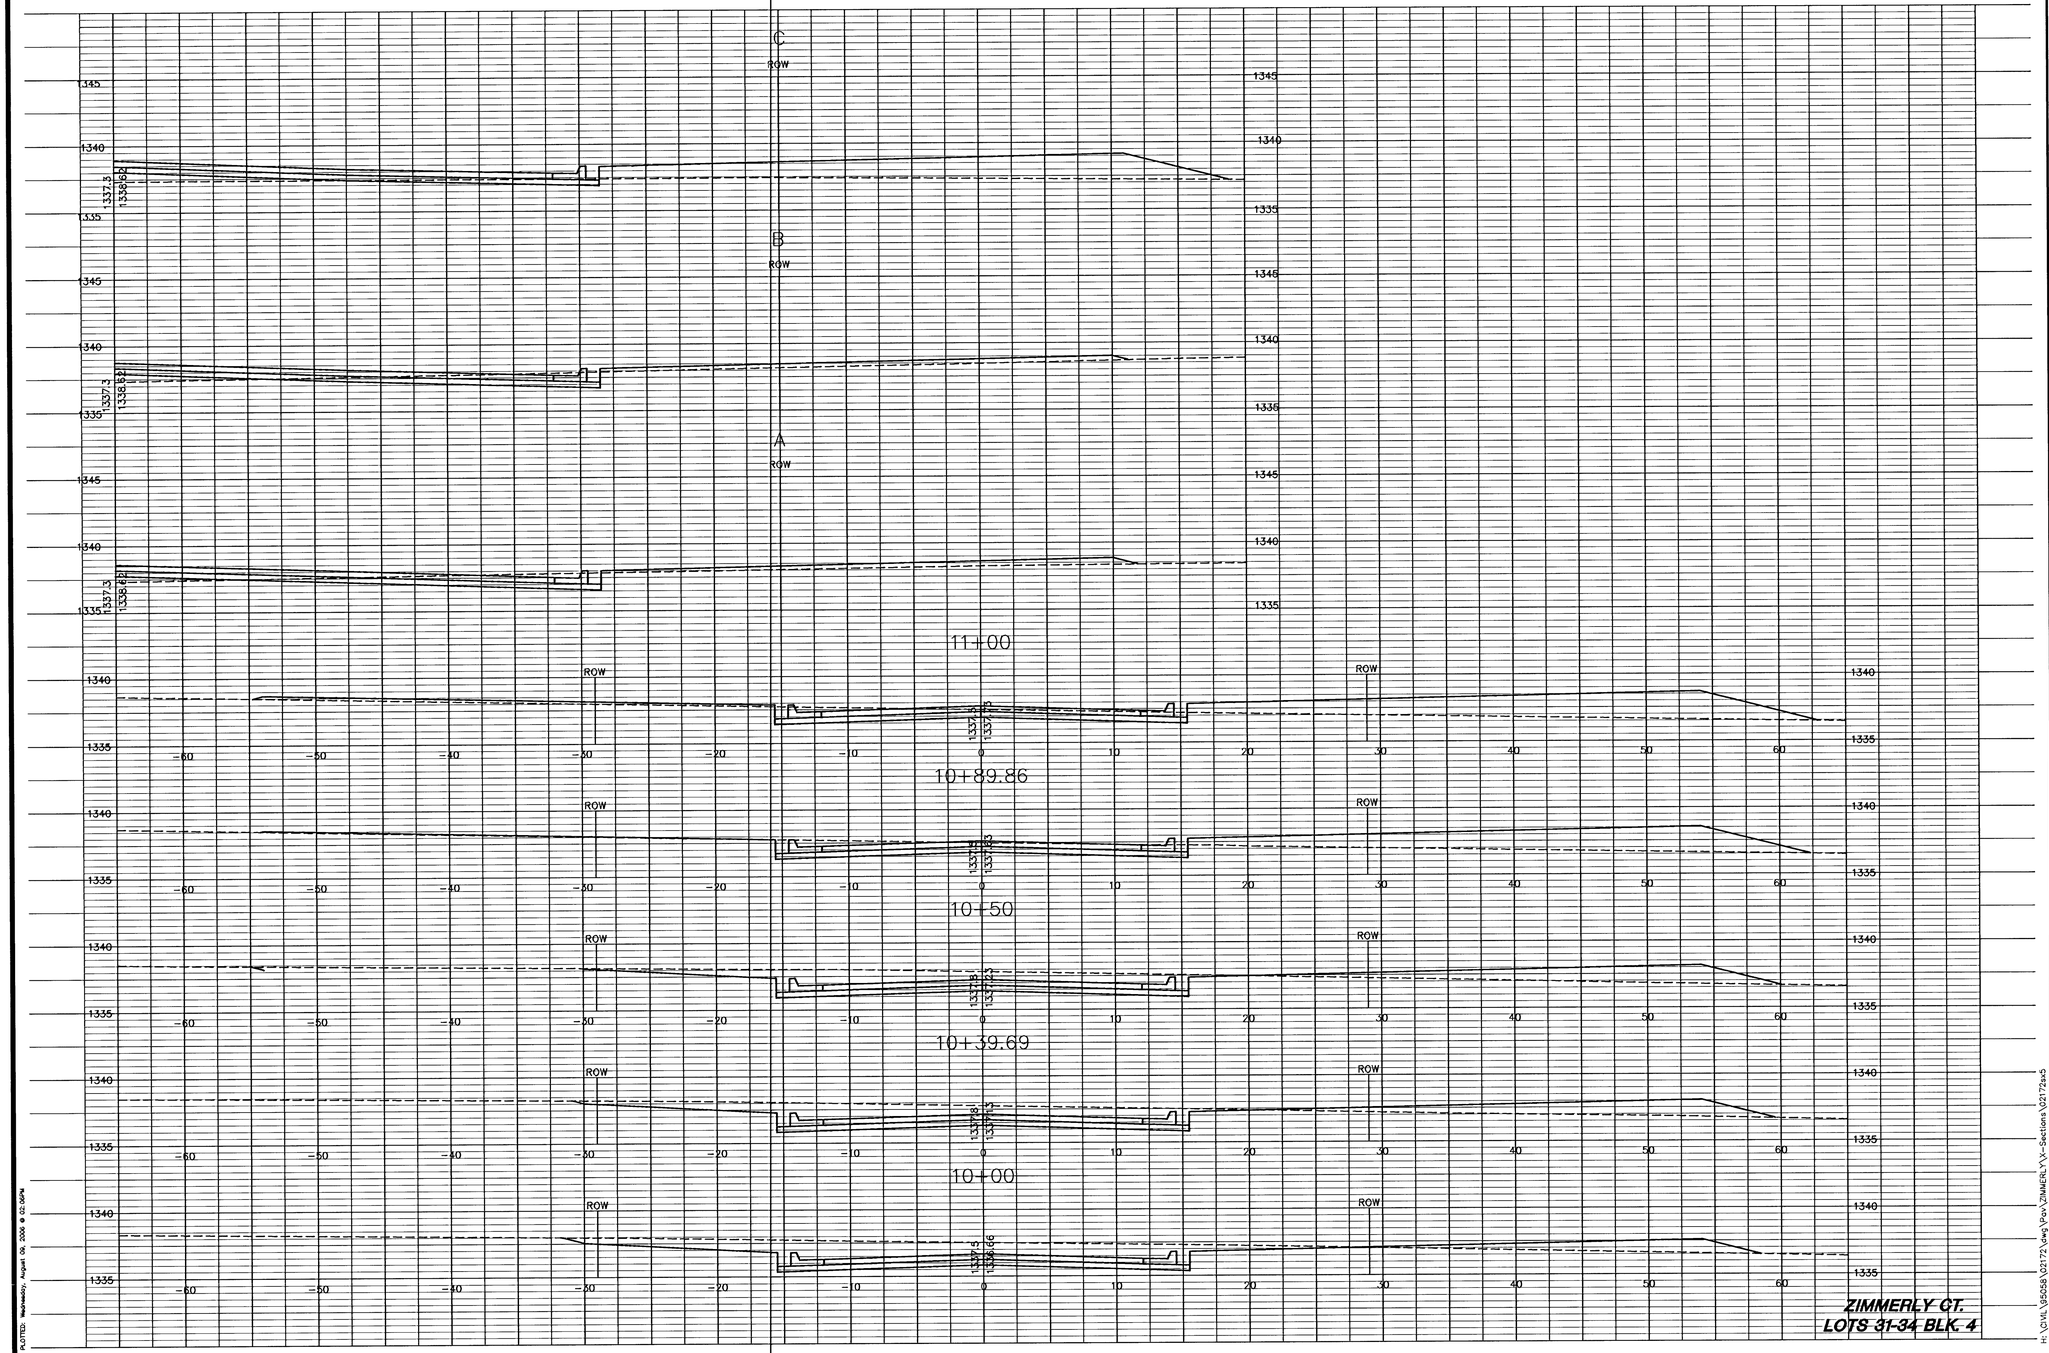



PLOTTED: Wednesday, August 09, 2006 @ 02:06PM

H:\CIVIL\050558\02172\dwg\Plan\ZIMMERLY\X-Sections\02172sx5

**ZIMMERLY CT.**
**LOTS 31-34 BLK. 4**

MKEC
ENGINEERING
CONSULTANTS, INC.
411 N. WEBB ROAD
WICHITA, KS. 67206
316 - 684 - 9600

PAVING AND INCIDENTAL DRAINAGE

# WOODLAND LAKES 3RD & 4TH
ZIMMERLY PHASE

**CROSS SECTIONS**
SHEET TITLE

472-83718
PROJECT NUMBER

SRS
DESIGN BY

BFL/DM
DRAWN BY

GJA
CHECKED BY

ISSUED
AUGUST 2006

REVISED

SHEET NO.
28 of 36