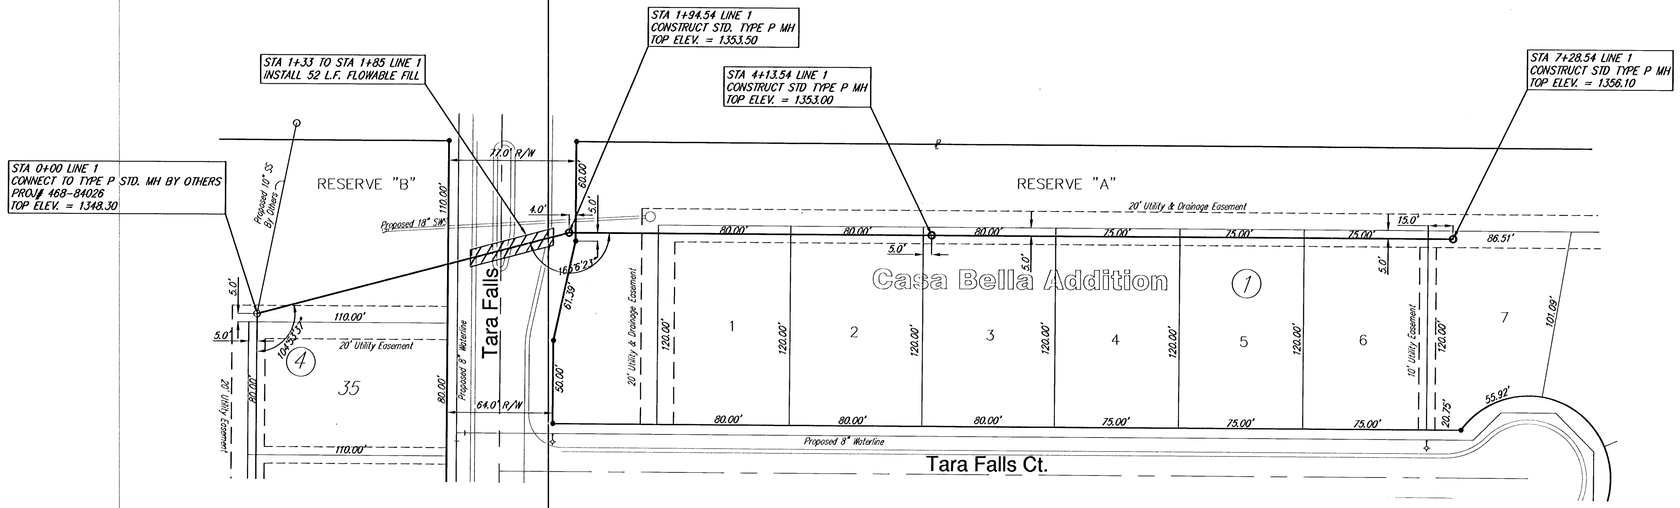

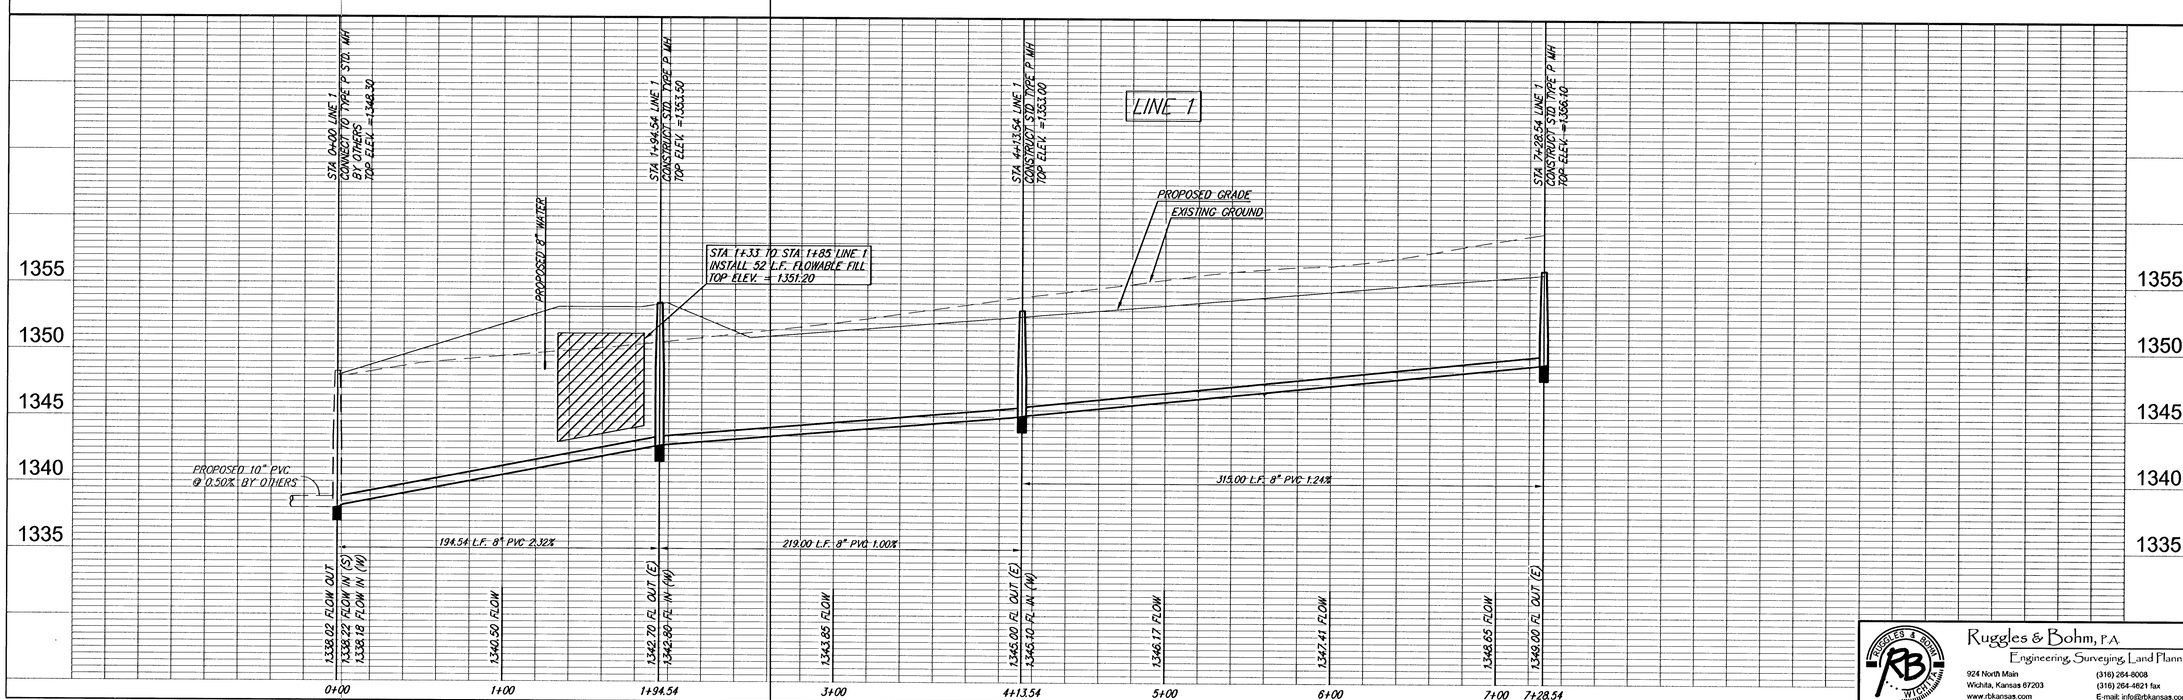

DESIGN AML
DRAWN AML
REVISED
UTILITY
DATE Oct. 13, 2005
REVIEW

PROJECT NUMBER 468-84072
DRAWING FILE Sanitary Sewer (SS 01)

Casa Bella Addition
Sanitary Sewer
WICHITA, KANSAS

Ruggles & Bohm, P.A.
Engineering, Surveying, Land Planning
924 North Main
Wichita, Kansas 67203
www.rbkansas.com
(316) 264-8008
(316) 264-4821 fax
E-mail: info@rbkansas.com

RB JOB 2779E