
**REED'S COVE ADDITION**
**PHASE 3 STORM SEWER**
**LINE 5**

REED'S COVE ADDITION

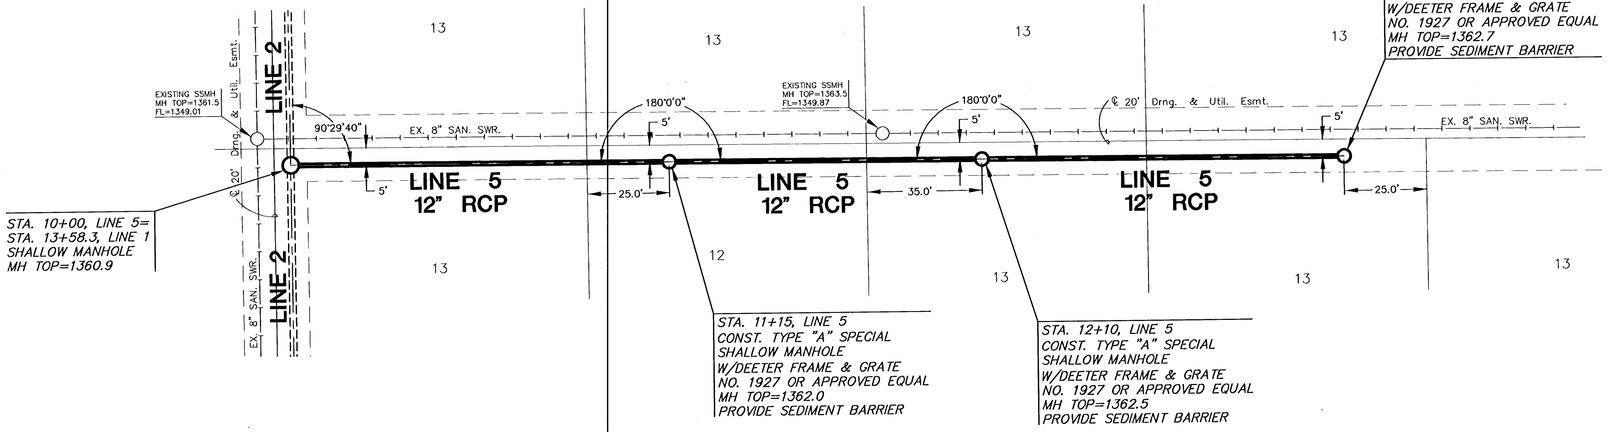


STA. 10+00, LINE 5=
STA. 13+58.3, LINE 1
SHALLOW MANHOLE
MH TOP=1360.9

STA. 11+15.0, LINE 5
CONST. TYPE "A" SPECIAL
SHALLOW MANHOLE
W/DEETER FRAME & GRATE
NO. 1927 OR APPROVED EQUAL
MH TOP=1362.0
PROVIDE SEDIMENT BARRIER

STA. 12+10, LINE 5
CONST. TYPE "A" SPECIAL
SHALLOW MANHOLE
W/DEETER FRAME & GRATE
NO. 1927 OR APPROVED EQUAL
MH TOP=1362.5
PROVIDE SEDIMENT BARRIER

STA. 13+20.0, LINE 5
CONST. TYPE "A" SPECIAL
SHALLOW MANHOLE
W/DEETER FRAME & GRATE
NO. 1927 OR APPROVED EQUAL
MH TOP=1362.7
PROVIDE SEDIMENT BARRIER


REED'S COVE ADDITION

SCALE: 1"=20'
20 10 0 20

## PLAN LINE 5

## PROFILE LINE 5

SCALE: HORIZ. 1"=20'
SCALE: VERT. 1"=5'

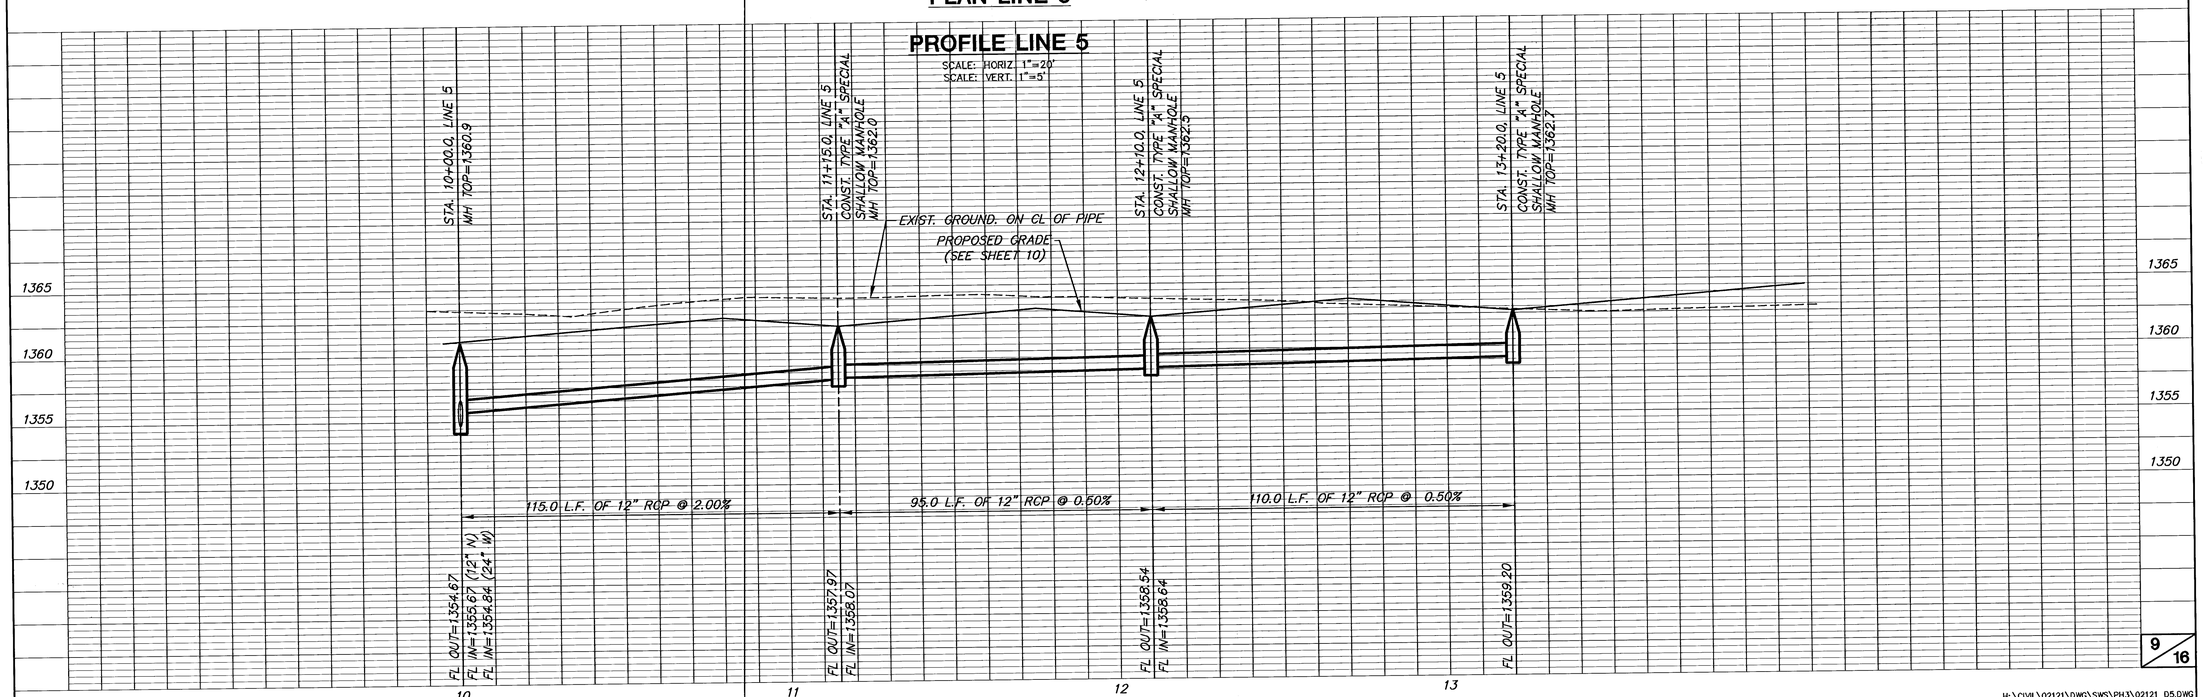




H:\CIVIL\02121\DWG\SWS\PH3\02121_D5.DWG