BENCHMARK:
BM #1: "□" Cut in middle of N headwall of RCBC on 21st St. North. 1004.3' W & 22.1' N of SE Cor., SE1/4, Sec. 2, T-27-S, R-2-E.
Elev. = 173.23 City Datum

BM #2: "□" Cut at the SE corner of the intersection of Castle Rock & Castle Rock Ct., Krug North Addition.
Elev. = 183.50 City Datum

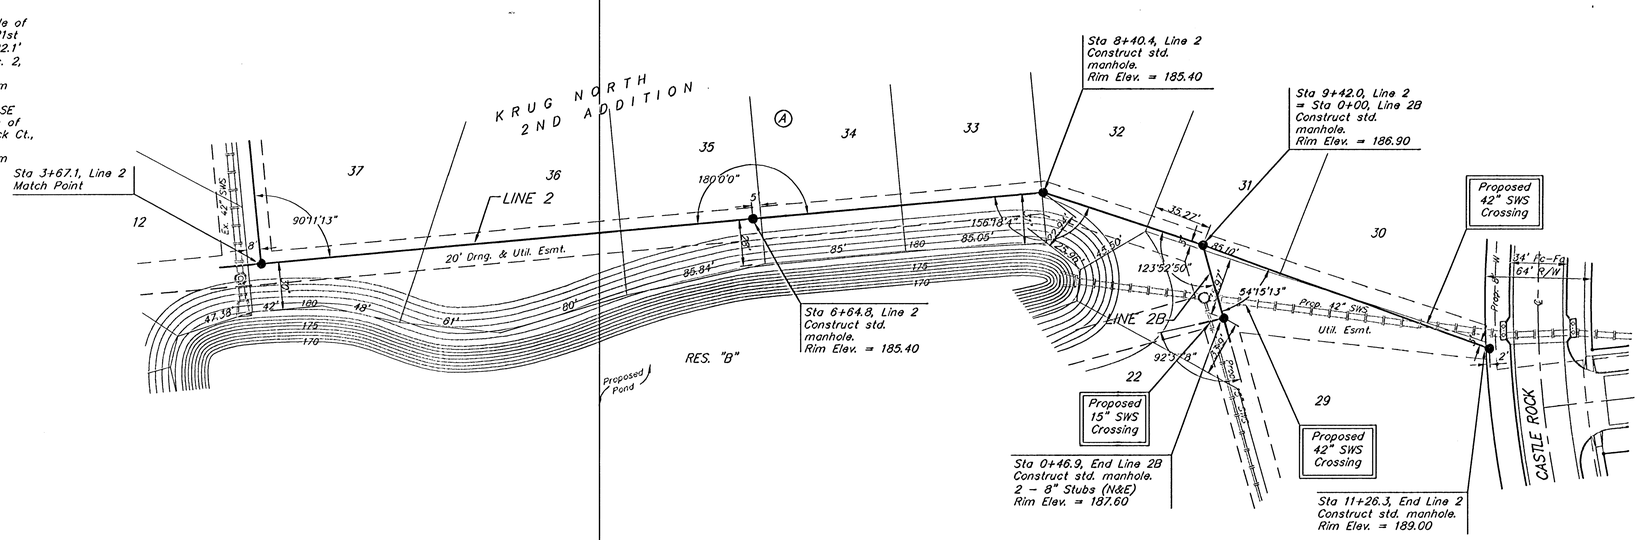

Scale: 1" = 40' Horizontal
1" = 5' Vertical
• = Iron

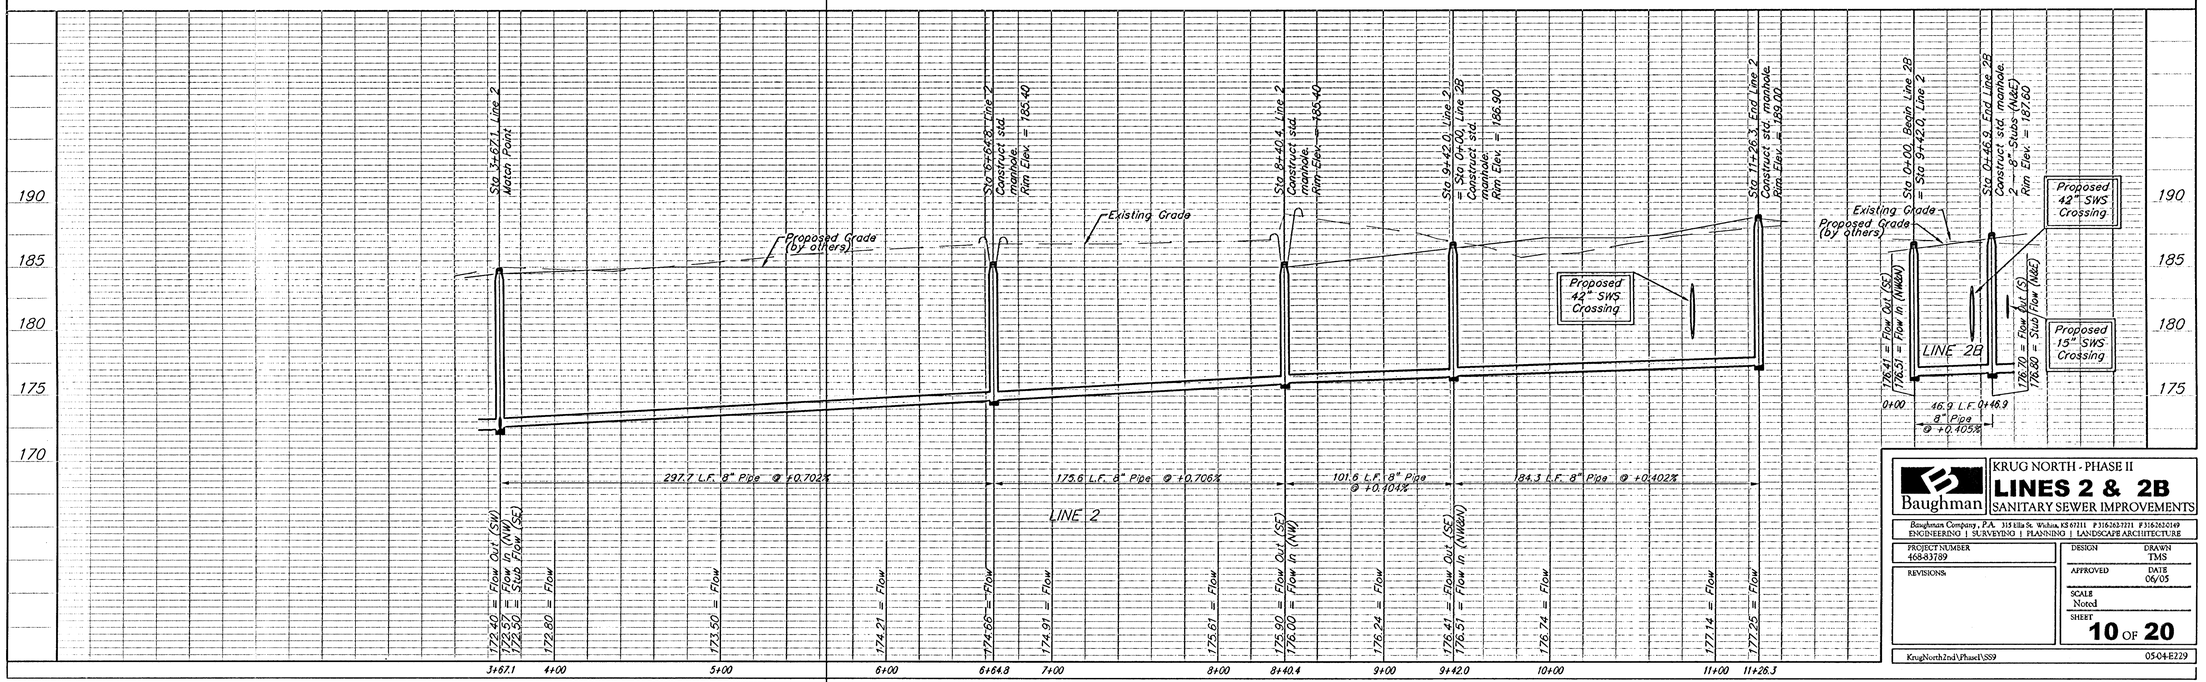

Baughman

KRUG NORTH - PHASE II

LINES 2 & 2B

SANITARY SEWER IMPROVEMENTS

Baughman Company, P.A. 315 Ella St. Wichita, KS 67211 P 3162632221 F 3162632149
ENGINEERING | SURVEYING | PLANNING | LANDSCAPE ARCHITECTURE

PROJECT NUMBER 468-83789
DESIGN TMS
DRAWN
APPROVED
DATE 06/05
REVISIONS
SCALE Noted
SHEET 10 OF 20

KrugNorth2nd\Phase1\SS9

0504E229