FINISH PLAN MATERIAL LEGEND

FLOORING		**CEILING**		**BASE**	
SC:	SEALED CONCRETE MANUFACTURER: STYLE: COLOR: INSTALLATION:	T&G	TONGUE AND GROOVE STRUCTURAL CEDAR MANUFACTURER: STYLE: COLOR: INSTALLATION:	ICB	INTEGRAL CORE BASE MANUFACTURER: STYLE: COLOR: INSTALLATION:
CPT:	CARPET MANUFACTURER: STYLE: COLOR: INSTALLATION:	ACT	ACOUSTICAL CEILING TILE MANUFACTURER: STYLE: COLOR: INSTALLATION:		
EPOXY	EPOXY MANUFACTURER: STYLE: COLOR: INSTALLATION:	GYP	GYPSUM CEILING MANUFACTURER: STYLE: COLOR: INSTALLATION:		

FINISH SCHEDULE

RM #	ROOM	FLOOR	BASE	WALL FINISH NORTH	WALL FINISH EAST	WALL FINISH SOUTH	WALL FINISH WEST	CEILING FINISH	NOTE
100	LOBBY	SC						T&G/GYP	
101	MERCHANDISE/SNACKS	SC						T&G	
102	STORAGE	SC						T&G	
103	HALLWAY	SC						ACT	
104	OFFICE	CPT						ACT	
104.1	IT	SC						-	
105	OFFICE	CPT						ACT	
106	MECH./JAN.	SC						-	
107	MEN'S	EPOXY	ICB					GYP	
108	LOCKER	EPOXY	ICB					GYP	
109	CHANGING	EPOXY	ICB					GYP	
110	WOMEN'S	EPOXY	ICB					GYP	
111	LOCKER	EPOXY	ICB					GYP	
112	CHANGING	EPOXY	ICB					GYP	
113	FAMILY RR	EPOXY	ICB					GYP	
114	MOP	EPOXY	ICB					GYP	

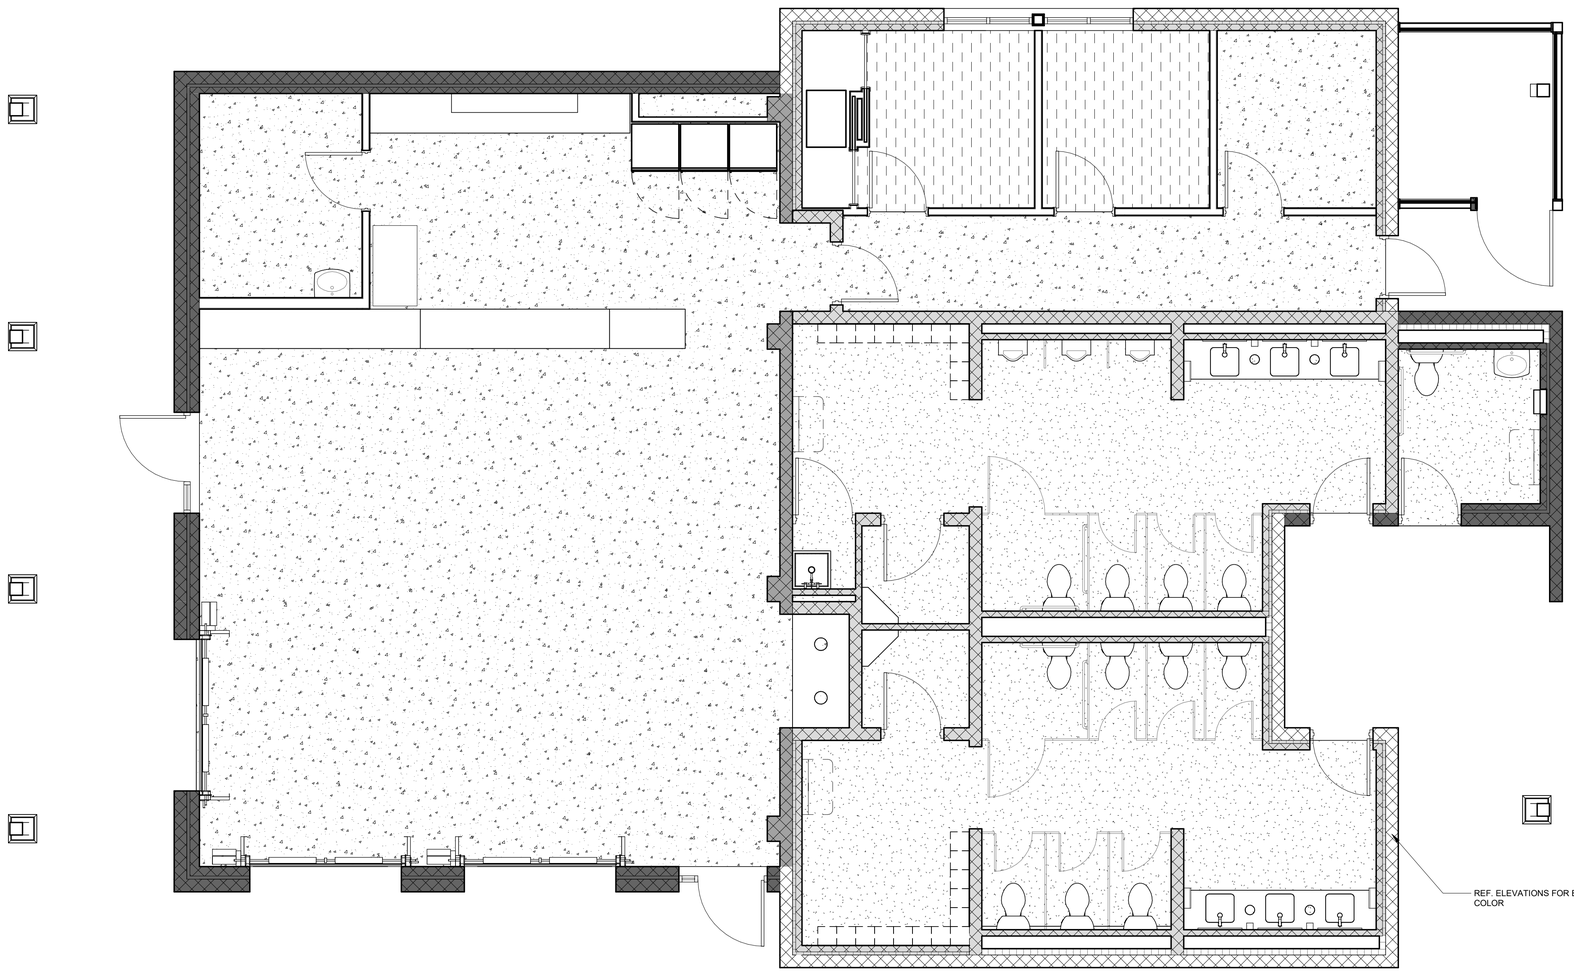

KEY	DESCRIPTION
	CMU 1 - BURNISHED CMU LIGHT GRAY
	CMU 2 - SPLIT FACE CMU
	CMU 3 - BURNISHED CMU DARK GRAY
	SEE ELEVATIONS

CMU MATERIAL LEGEND

A **FINISH PLAN** 1/4" = 1'-0"

PEC
PROFESSIONAL ENGINEERING CONSULTANTS
303 SOUTH TOPEKA
WICHITA, KS 67202
316-262-2691 www.pec1.com

CITY OF WICHITA

SHELDEN ARCHITECTURE
SHELDENARCH.COM
800 E. First Suite 140 Wichita, KS 67202 316.263.4300

STANLEY N. SHELDEN LICENSED ARCHITECT 4158 KANSAS PROFESSIONAL ARCHITECT
10 OCT 2023

SOUTH LAKES SPORTS PARK
WICHITA, KS

Issue:		
	100% PLANS	10/16/23

JOB NO.	220008-003
DATE	16 OCTOBER 2023
PM	NLS
DESIGNED BY	BRM
DRAWN BY	BRM
CHECKED BY	DBB

FINISH PLAN AND SCHEDULE

A8.1

10/10/2023 2:54:20 PM
C:\Local Revit Projects\South Lakes Pickleball Complex_bmitchell_sa.rvt