SCALE:
PLAN: LAT. & LONG. 0 40 80
PROFILE: HORIZ. SAME AS ABOVE
VERT. 0 5

N-1,698,596.8417, E-1,686,282.2022
Sta. 36+19.4
MH 12

LINE NO. 3
See sheet no. 12

CAUTION !!!
Prop. SWS Curb Inlet
(by others)

CAUTION!!!
Power Pole (Westar Energy)
Contractor to restrain pole in place thru construction. At least 72 hours prior to start of construction, coordinate restraint with Westar Energy, Mr. Randy Truitt at 261-6512.

CAUTION!!!
Telephone Box to be removed and reset by SBC.
Coordinate with SBC, Mr. Jim Toben at 268-2759.
(Provide at least 2 weeks notice)
Removal & resetting costs if any to be subsidiary to "Site Clearing" and "Site Restoration".

Install 15 L.F. Sediment Barrier

N-1,698,791.3332, E-1,686,279.5882
Sta. 38+13.9
Const. MH 13
Standard MH

Install 1- 8" Stub and Plug

CAUTION!!!
Power Pole (Westar Energy)
Contractor to restrain pole in place thru construction. At least 72 hours prior to start of construction, coordinate restraint with Westar Energy, Mr. Randy Truitt at 261-6512.

N-1,699,000.0861, E-1,686,276.7825
Sta. 40+22.7
Const. MH 14
Standard MH

CAUTION!!!
Power Pole (Westar Energy)
Contractor to restrain pole in place thru construction. At least 72 hours prior to start of construction, coordinate restraint with Westar Energy, Mr. Randy Truitt at 261-6512.

CAUTION !!!
Prop. 8" Waterline
(by others)

N-1,699,260.3489, E- 1,686,273.2845
Sta. 42+83.0
Const. MH 15
Standard MH

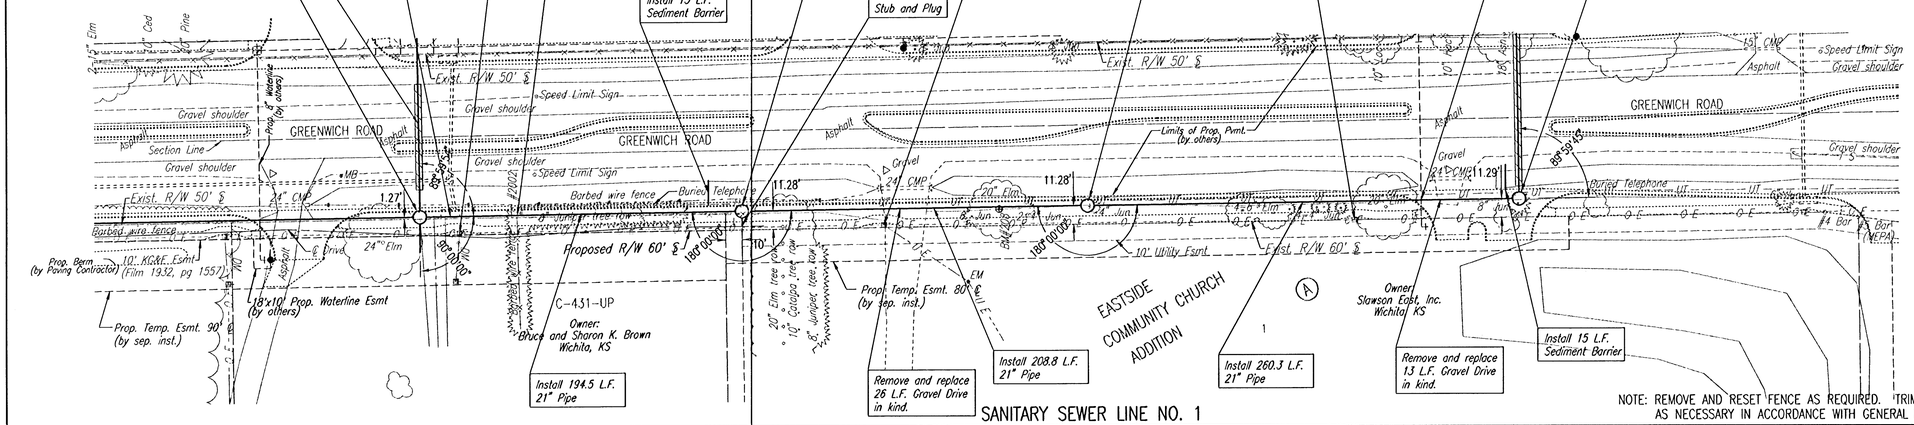

NOTE: REMOVE AND RESET FENCE AS REQUIRED. TRIM OR REMOVE TREES AS NECESSARY IN ACCORDANCE WITH GENERAL NOTE NO. 11.

MICHAEL D. KLEIN LICENSED 13944 5/25/05 KANSAS PROFESSIONAL ENGINEER

SANITARY SEWER LINE NO. 1

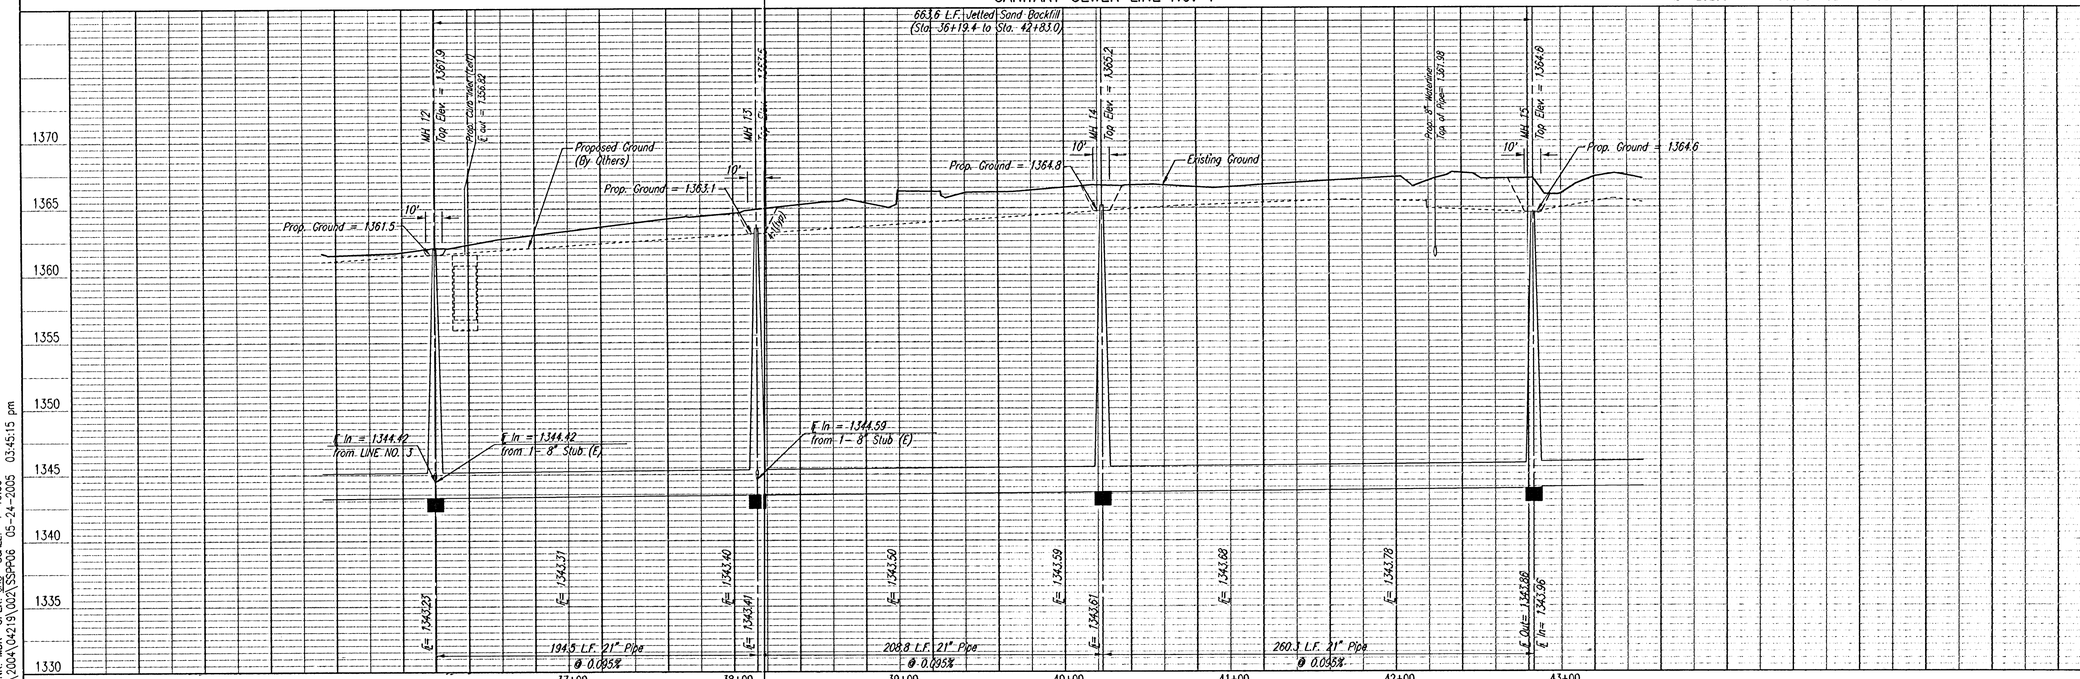

MAIN 16 OF THE FOUR MILE CREEK SEWER
SANITARY SEWER LINE NO. 1
JAMES L. ARMOUR, P.E. - CITY ENGINEER
CITY OF WICHITA PROJECT NO. 468-83803

Professional Engineering Consultants, P.A.
303 S. TOPEKA • WICHITA, KANSAS 67202
316-262-2691 • FAX 316-262-3003

Designed By MDK | Job No. 35-04219-002
Drawn By JGA, TRD | Date MAY 2004

Sheet 9 of 26

PLAN CHECKED CHECKED BY DATE
PROFILE CHECKED CHECKED BY DATE

DSNR: MDK OPER: JAG SCALE: 1=40.00
Q:\2004\04219\002\SSPP06 05-24-2005 03:45:15 pm