
FHWA REGION NO.	STATE	PROJECT NUMBER	FISCAL YEAR	SHEET NUMBER	TOTAL SHEETS

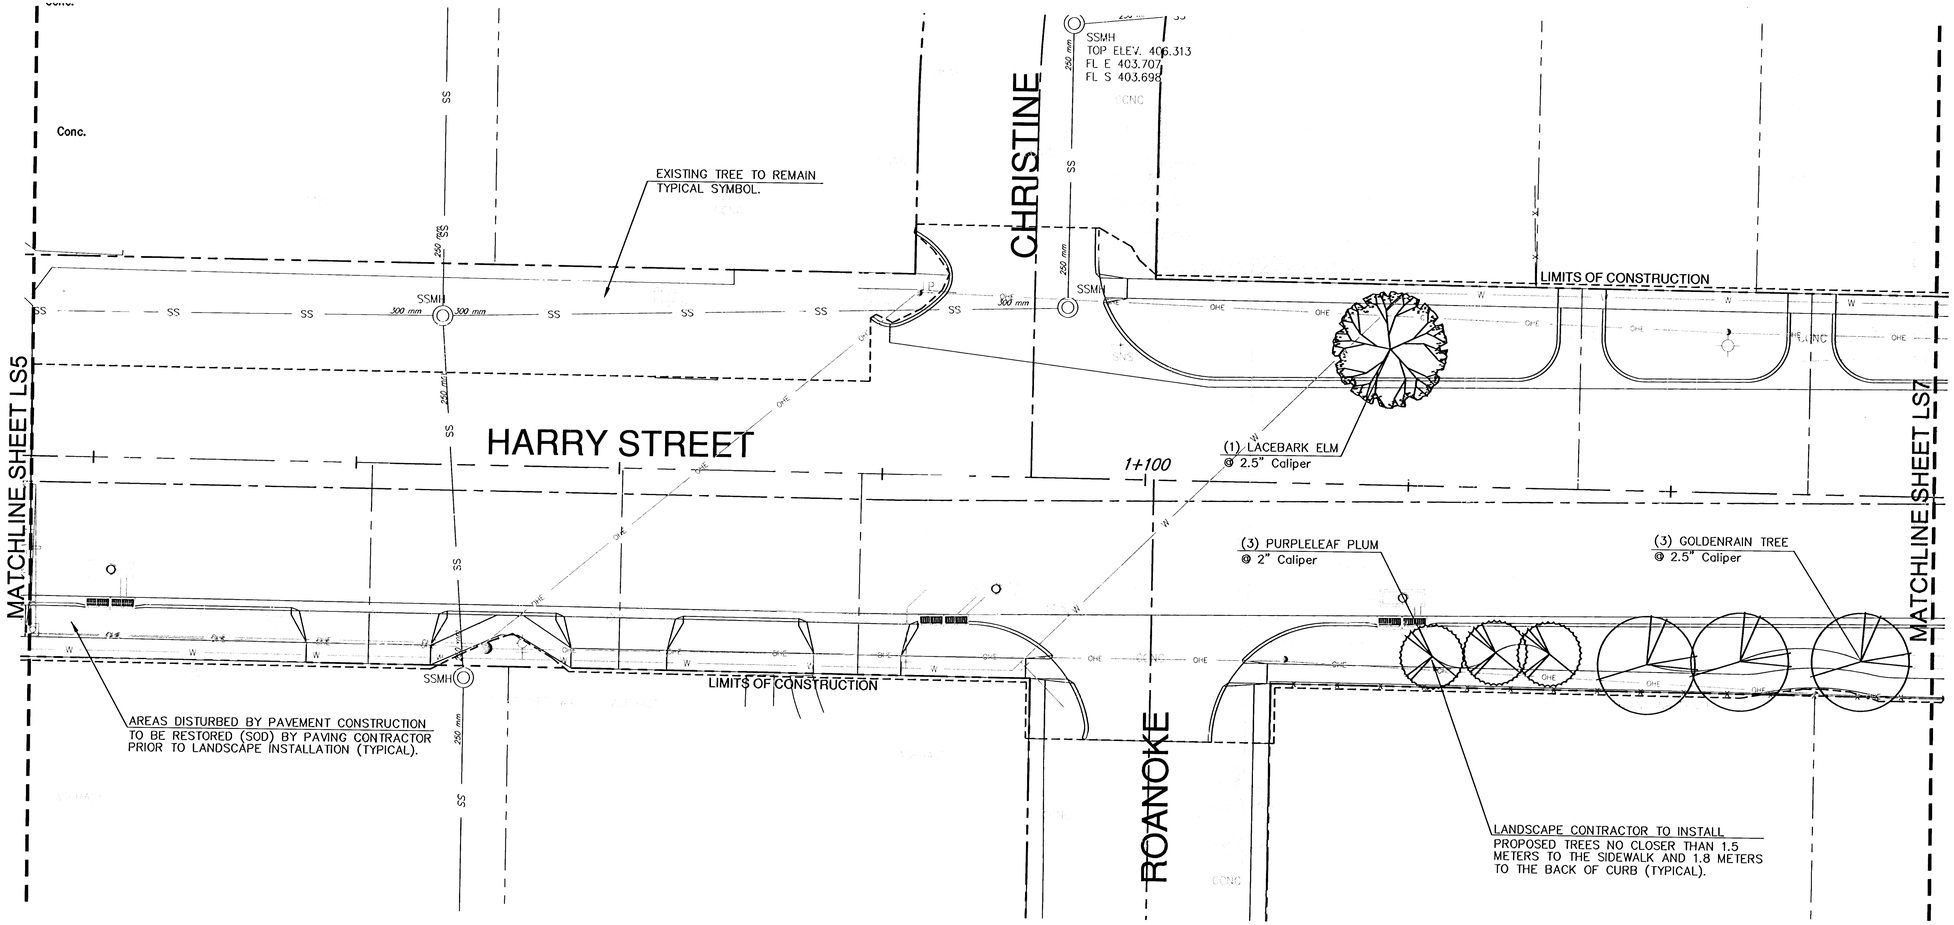

STREET PLANTING PLAN

SCALE: 1:200

JURT RYAN SKAER
LICENSED
#556
KANSAS
LANDSCAPE ARCHITECT
6/18/04

LAW/KINGDON, INC.
ARCHITECTS,ENGINEERS, PLANNERS
& LANDSCAPE ARCHITECTS
345 RIVERVIEW, WICHITA, KS 67203
Phone (316) 265-9230 Fax (316) 265-9205

Copyright © 2004

LANDSCAPE PLAN
HARRY STREET STA. 1+015.244 - 1+160
WICHITA, KANSAS

Ruggles & Bohm, P.A.
Engineering, Surveying, Land Planning
924 North Main
Wichita, Kansas 67203
www.rbkansas.com
(316) 264-8008
(316) 264-4621 fax
E-mail: info@rbkansas.com

DESIGN	KRS/JAB
DRAWN	JAB
REVIEW	KRS
UTILITY	
DATE	June 16, 2004
PROJECT NUMBER	472-83685
DRAWING FILE	
RB JOB	
SHEET	LS6
OF	11