
FHWA REGION NO.	STATE	PROJECT NUMBER	FISCAL YEAR	SHEET NUMBER	TOTAL SHEETS

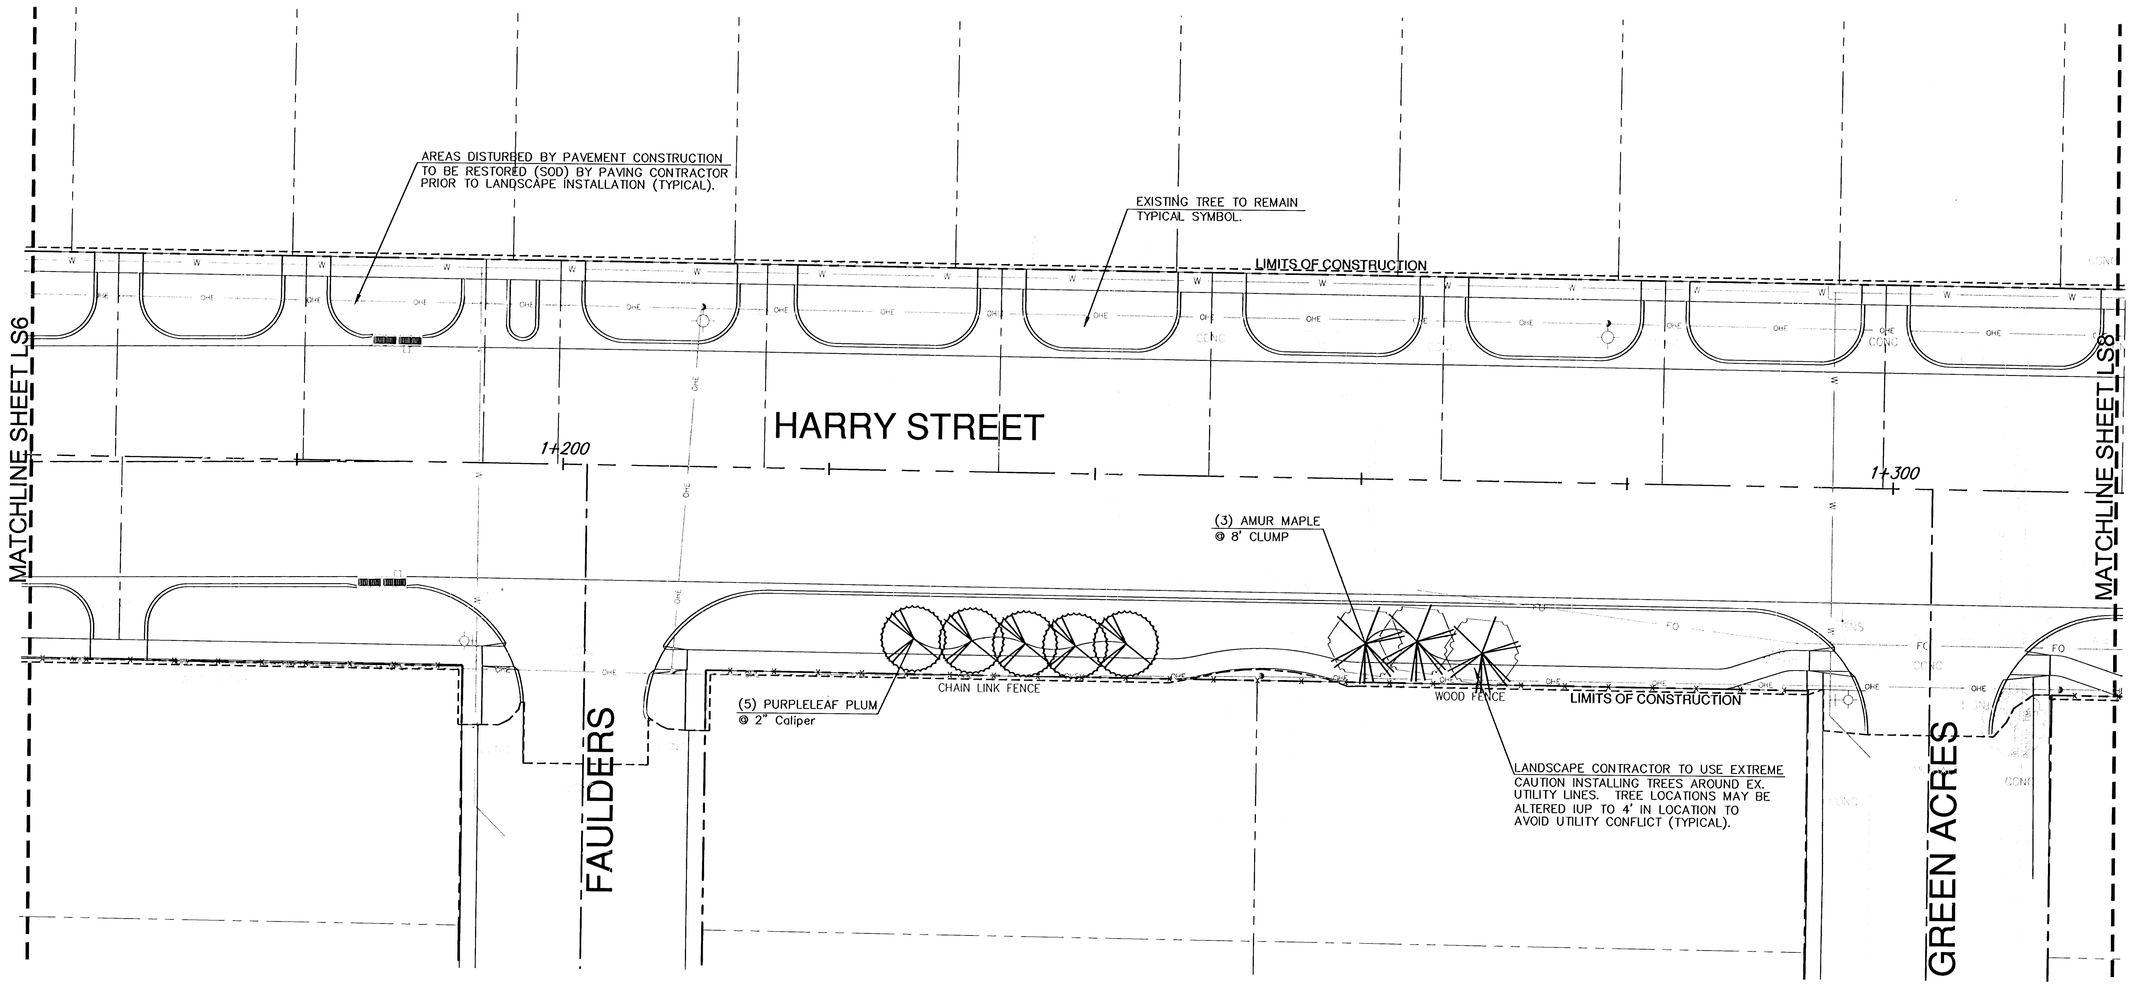

STREET PLANTING PLAN
SCALE: 1:200

JOHN RYAN SCHMIDT REGISTERED #556 KANSAS LANDSCAPE ARCHITECT
6/18/04

LAW/KINGDON, INC.
ARCHITECTS,ENGINEERS, PLANNERS & LANDSCAPE ARCHITECTS
345 RIVERVIEW, WICHITA, KS. 67203
Phone (316) 265-9230 Fax. (316) 265-9205
Copyright © 2004

LANDSCAPE PLAN
HARRY STREET STA. 1+160 - 1+316.739
WICHITA, KANSAS

Ruggles & Bohm, P.A.
Engineering, Surveying, Land Planning
924 North Main
Wichita, Kansas 67203
www.rbkansas.com
(316) 264-8008
(316) 264-4621 fax
E-mail: info@rbkansas.com

DESIGN	DRAWN	REVIEW	UTILITY	DATE	SHEET
KRS/JAB	JAB	KRS		June 16, 2004	LS7 OF 11

DRAWING FILE

PROJECT NUMBER 472-83685