
FHWA REGION NO.	STATE	PROJECT NUMBER	FISCAL YEAR	SHEET NUMBER	TOTAL SHEETS

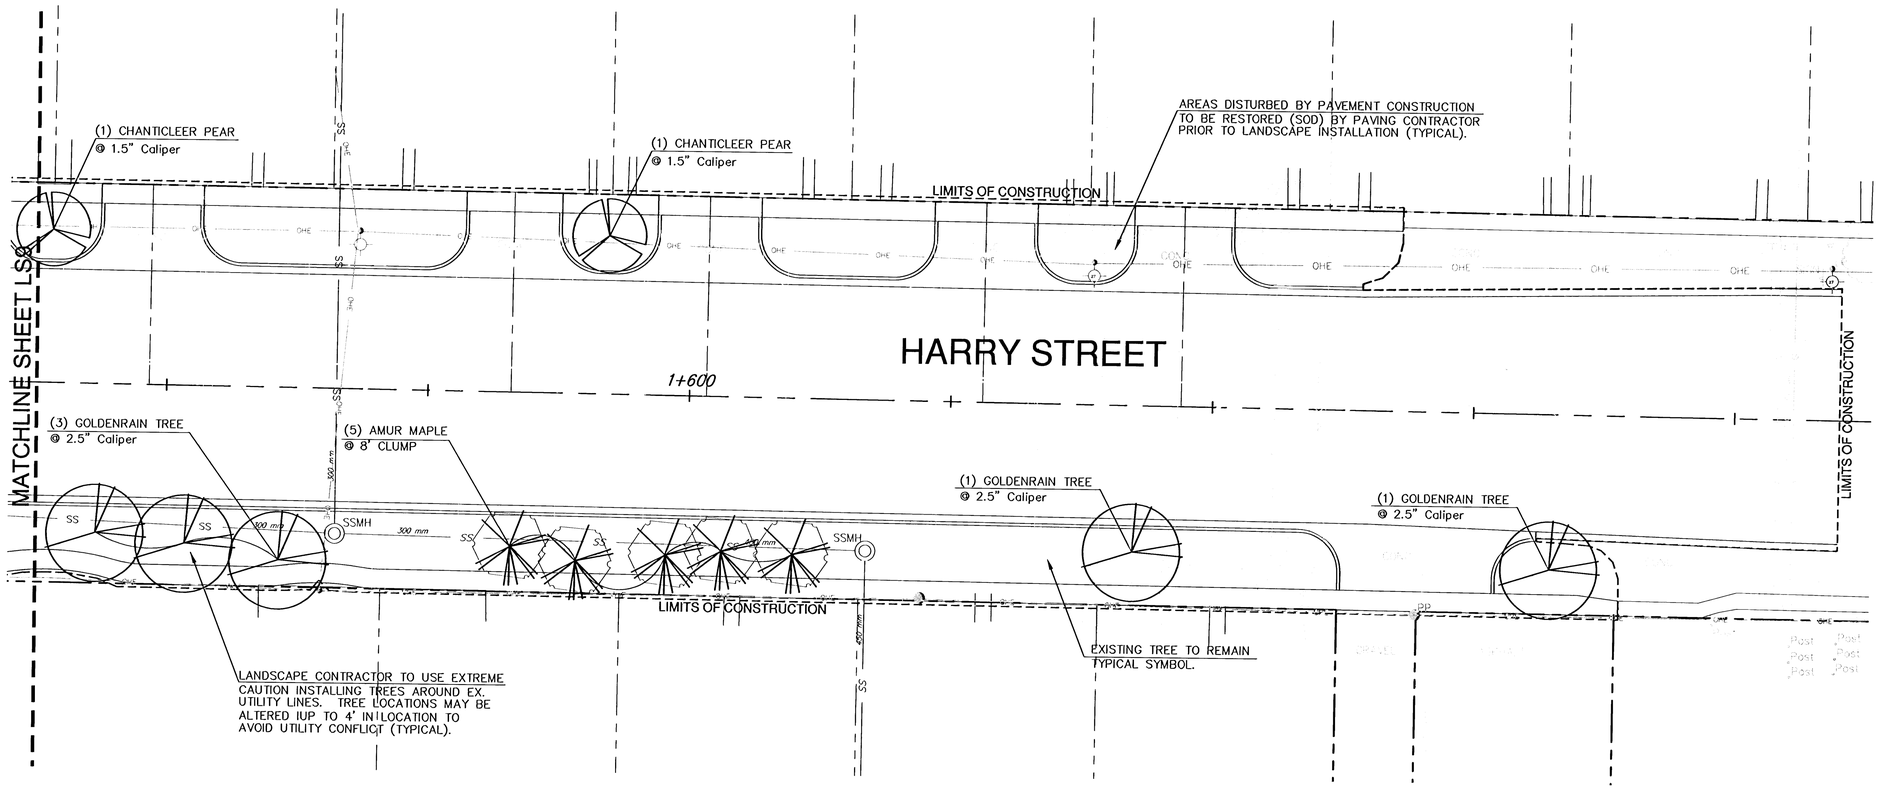

STREET PLANTING PLAN

SCALE: 1:200

KRISTIAN KRAMER LICENSED #556 KANSAS LANDSCAPE ARCHITECT 6/10/04

LAW/KINGDON, INC.
ARCHITECTS,ENGINEERS, PLANNERS & LANDSCAPE ARCHITECTS
345 RIVERVIEW, WICHITA, KS 67203
Phone (316) 268-0230 Fax: (316) 268-0205

Copyright © 2004

LANDSCAPE PLAN
HARRY STREET STA. 1+550 - 1+687.988
WICHITA, KANSAS

Ruggles & Bohm, P.A.
Engineering, Surveying, Land Planning
924 North Main
Wichita, Kansas 67203
www.rbkansas.com
(316) 264-8008
(316) 264-4621 fax
E-mail: info@rbkansas.com

DESIGN	NO.
KRS/JAB	
DRAWN JAB	
REVIEW KRS	SHEET LS10
UTILITY	OF 11
DRAWING FILE	
PROJECT NUMBER 472-83685	
DATE June 16, 2004	