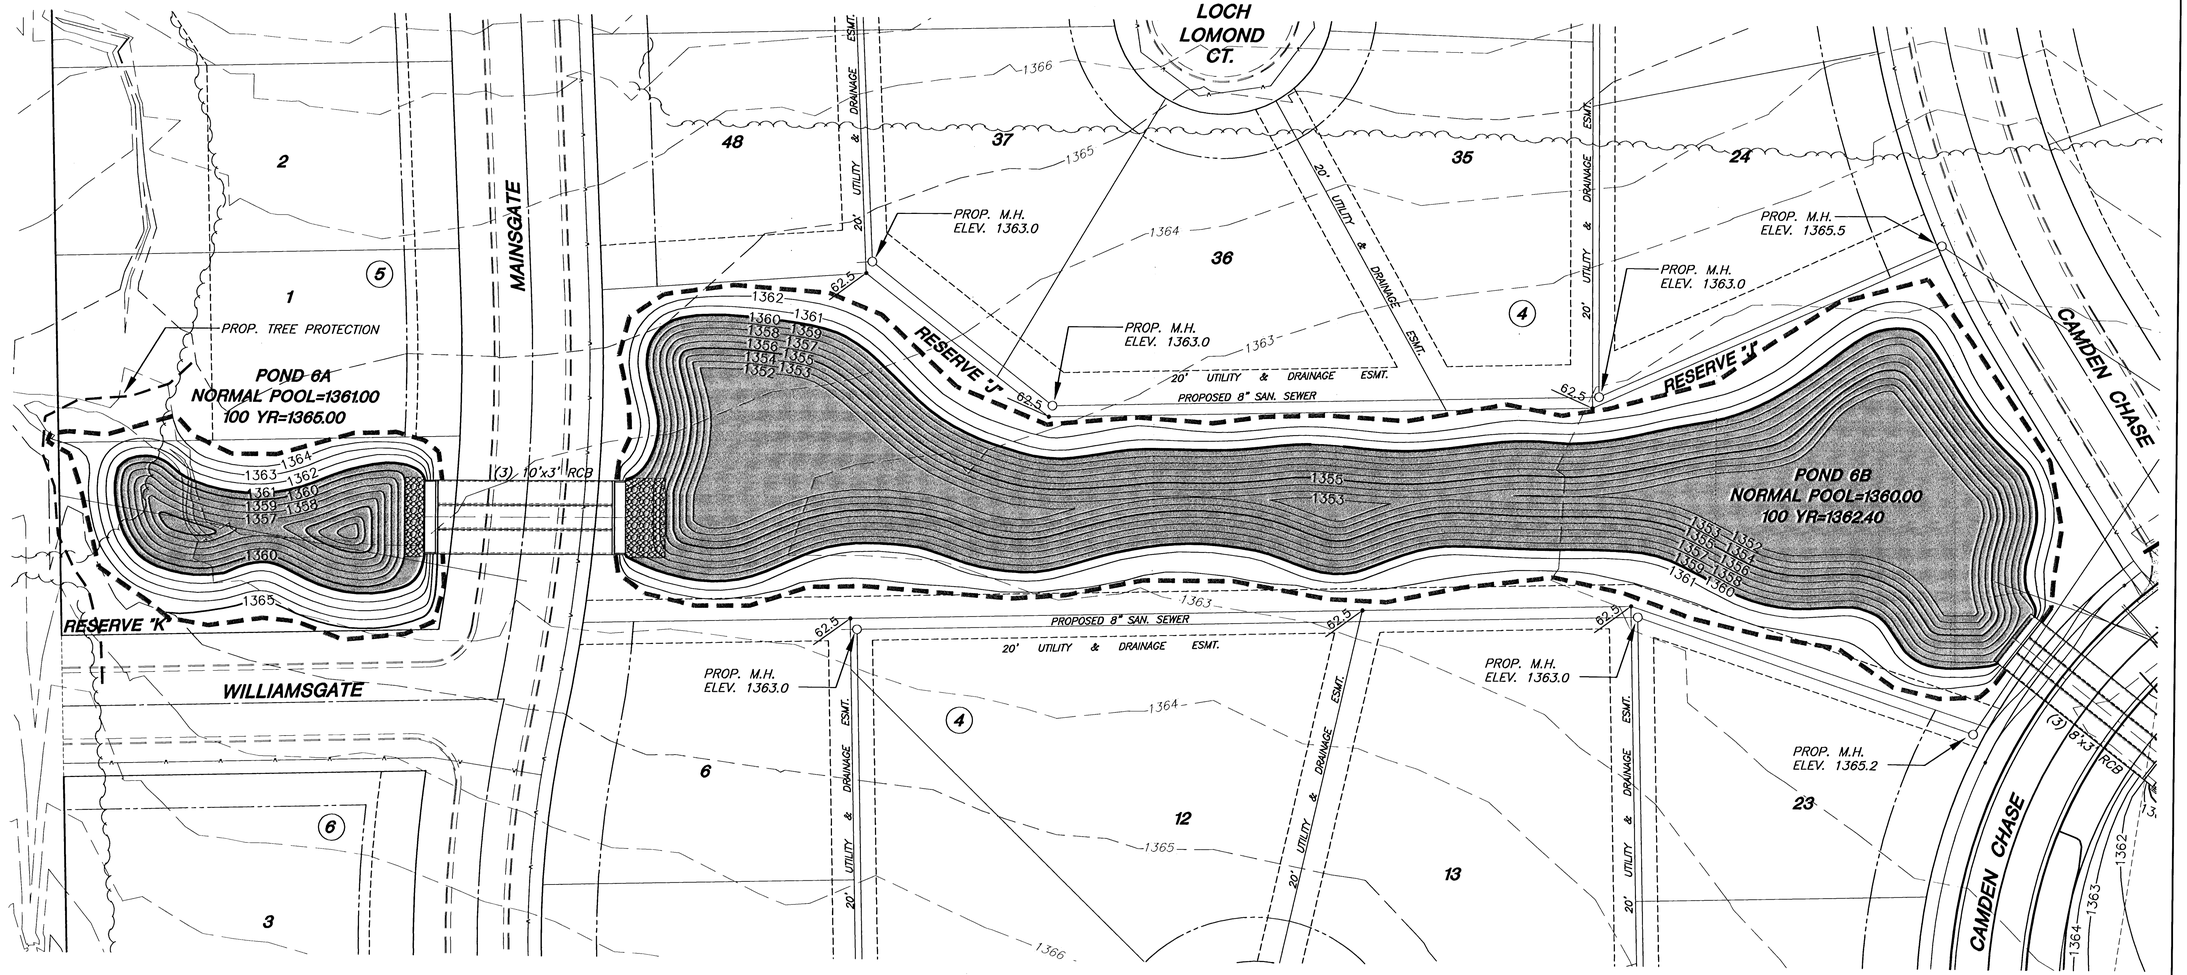


LEGEND

- W — WATER LINE
- SAN. SEWER LINE
- 1355 — EXIST. CONTOURS
- 1355 — PROP. CONTOURS
- LIMITS OF GRADING
- 68.0 — SPOT ELEVATION
- PROP. TREE PROTECTION

0 30 60 120

SCALE: 1" = 30'

POND 6A & 6B GRADING	
CUT	15,620 C.Y.
FILL	35 C.Y.

H:\CIVIL\02167\DWG\GRAD\WILLIAMSGATE_3RD_ADD\02167G01

MKEC ENGINEERING CONSULTANTS
411 N. WEBB ROAD
WICHITA, KS. 67206
316 - 684 - 9600

HAWTHORNE THIRD ADDITION
PROJECT NAME

POND 6A & 6B GRADING
SHEET TITLE

BJH	BJH	JAG
DESIGN BY:	DRAWN BY:	CHECKED BY:
OCTOBER 2004	02167	22 / 48
DATE	JOB NO.	SHEET/OF