

HAWTHORNE 3RD ADDITION
WILLIAMSGATE/CAMDEN CAHSE
CROSS SECTIONS


7+00

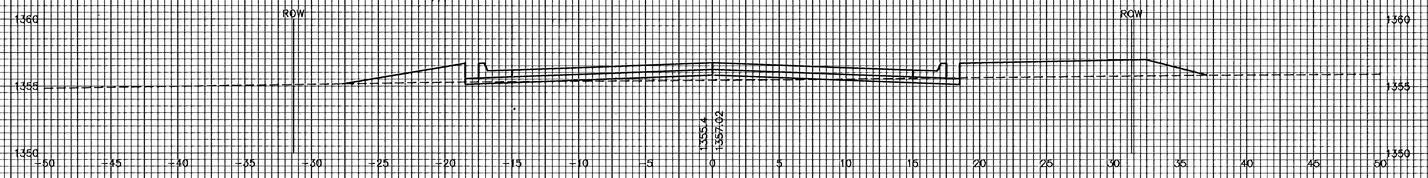


6+75

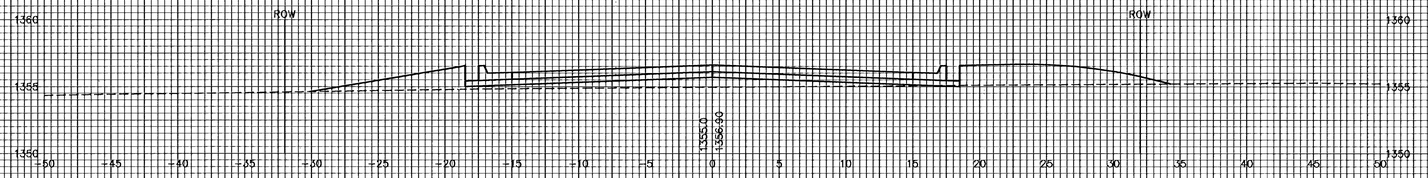


6+50

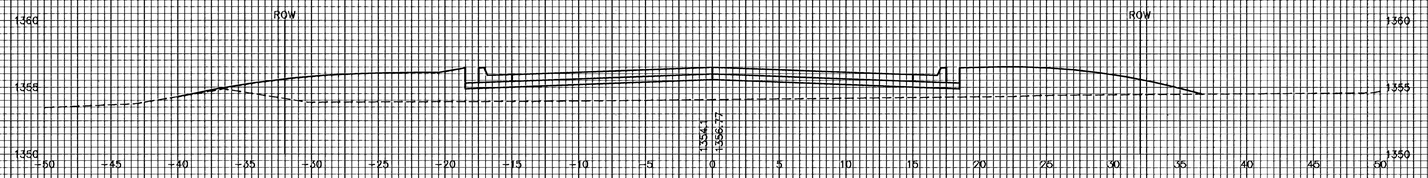

6+25

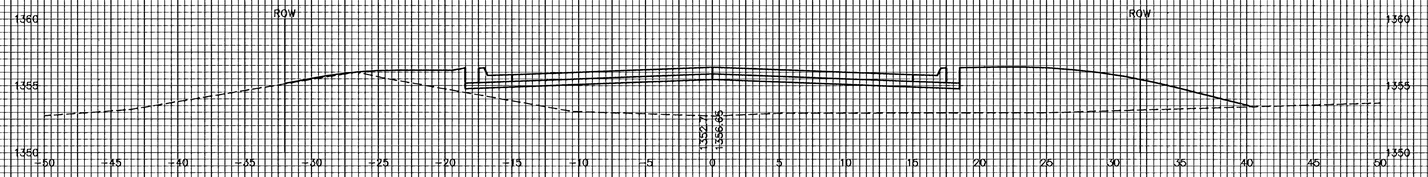

6+08.88

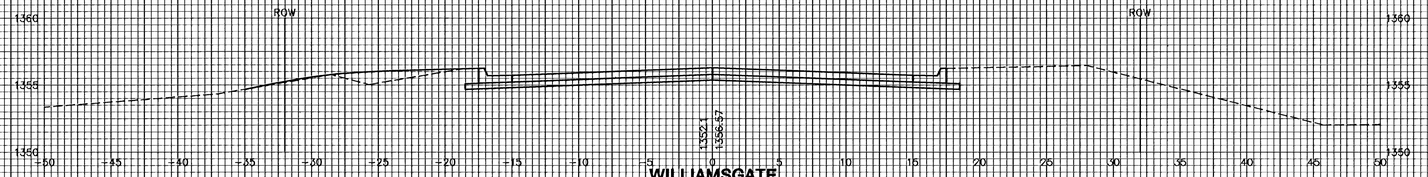

WILLIAMSGATE