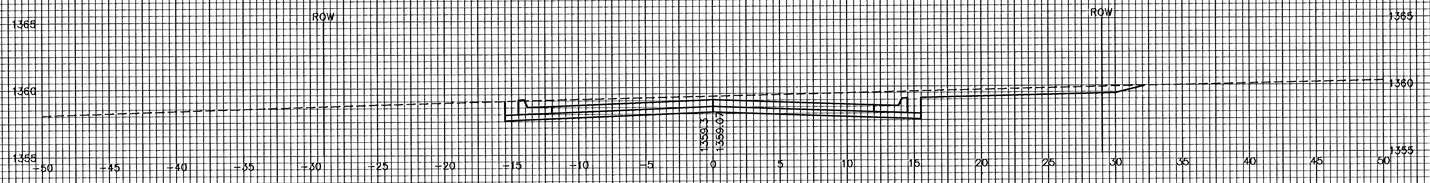
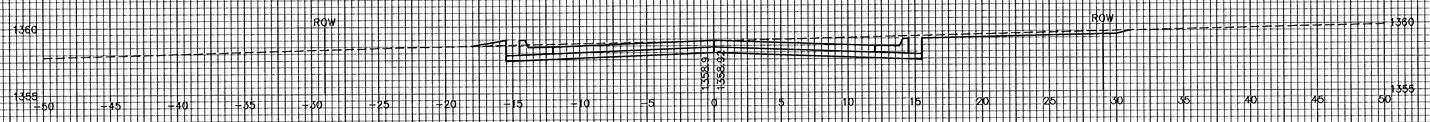
**HAWTHORNE 3RD ADDITION**
**WILLIAMSGATE/CAMDEN CAHSE**
**CROSS SECTIONS**

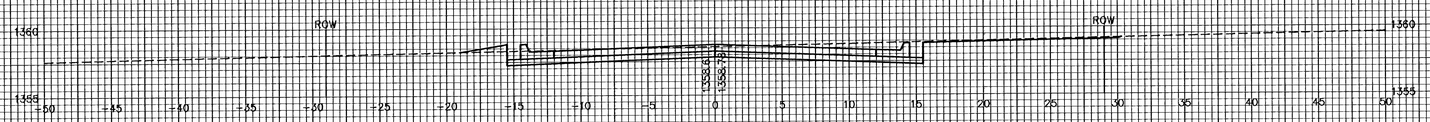
10+75





10+50





10+25





10+00

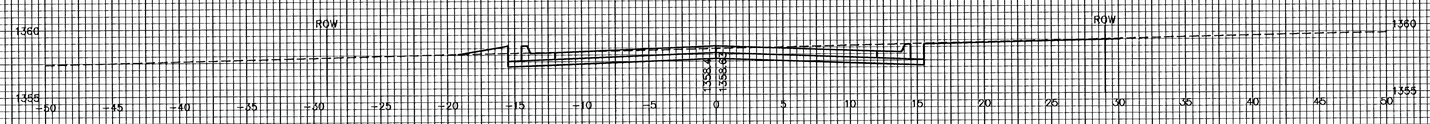


9+75

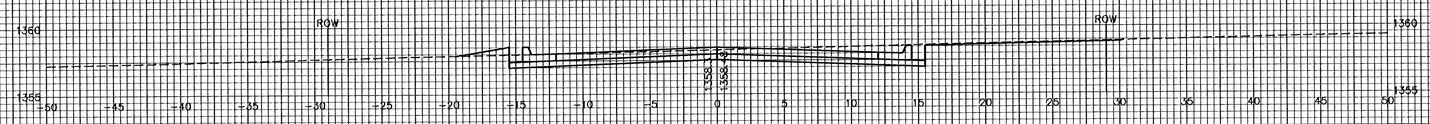


9+50

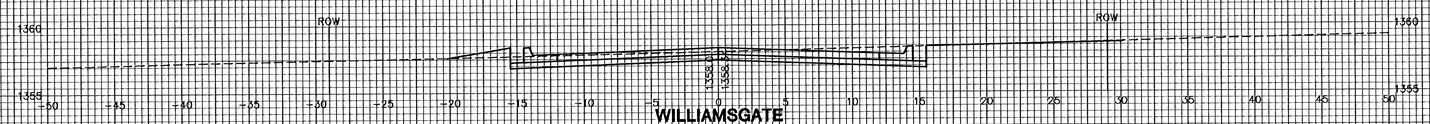


**WILLIAMSGATE**