

HAWTHORNE 3RD ADDITION
WILLIAMSGATE/CAMDEN CAHSE
CROSS SECTIONS


13+25

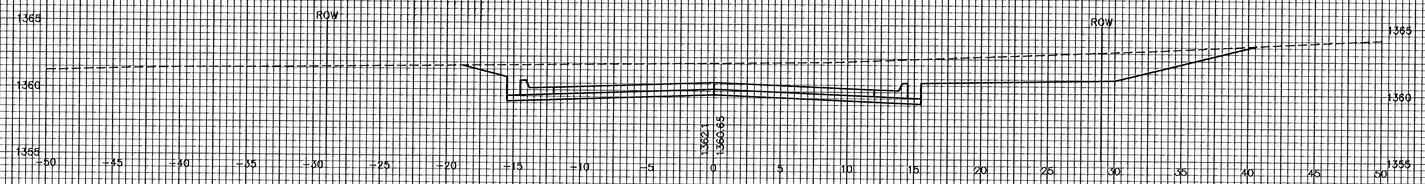


13+00

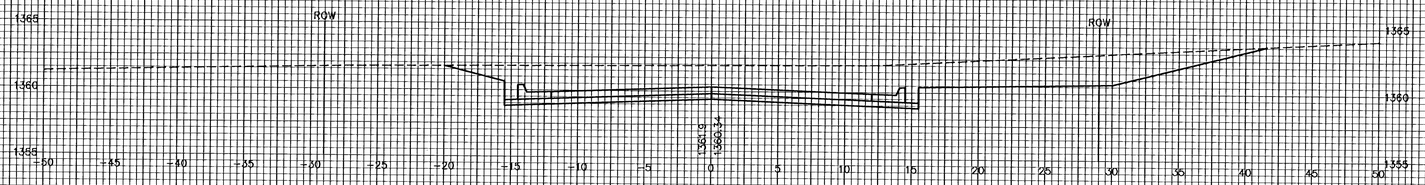

12+75

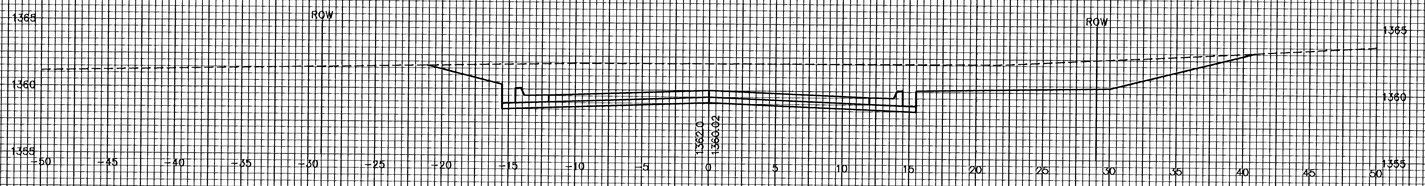

12+50

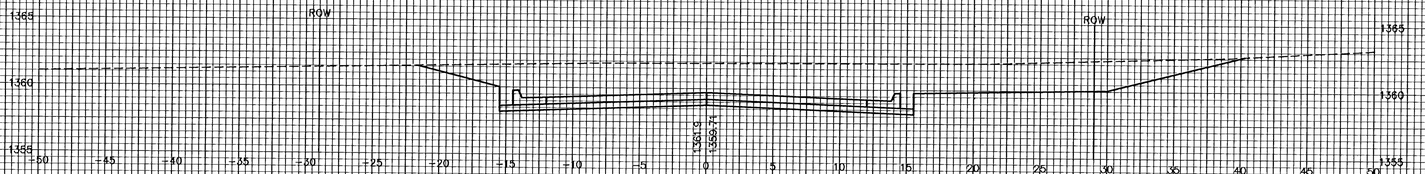

12+25



WILLIAMSGATE