

HAWTHORNE 3RD ADDITION
WILLIAMSGATE/CAMDEN CAHSE
CROSS SECTIONS


15+00

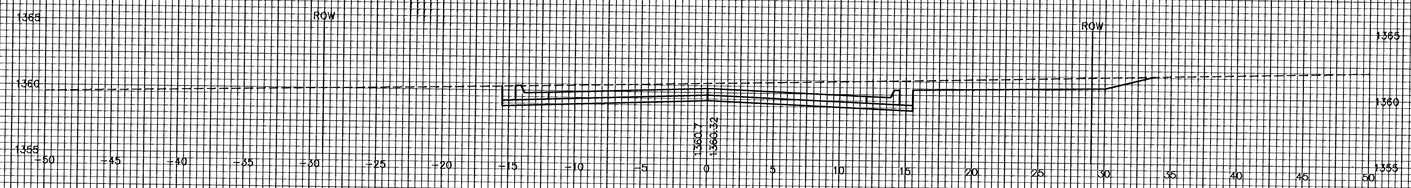


14+50

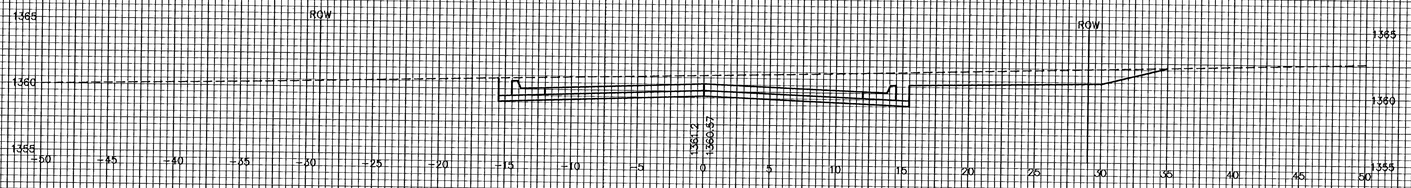


14+00

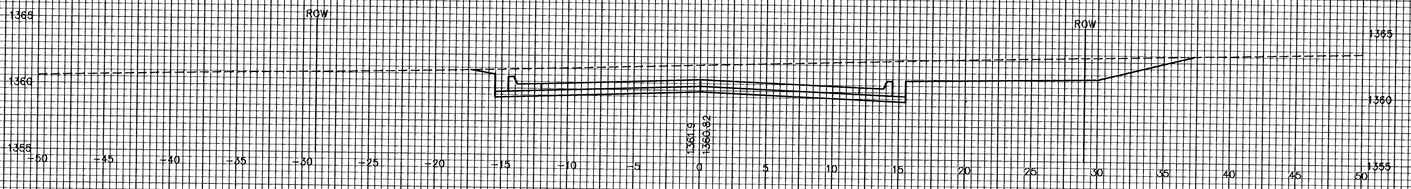

13+70.82

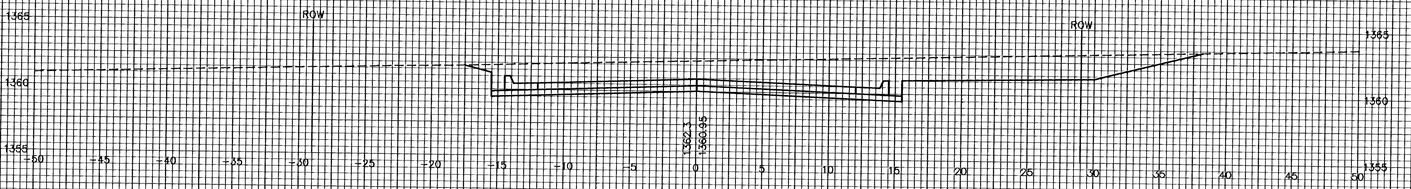

13+50

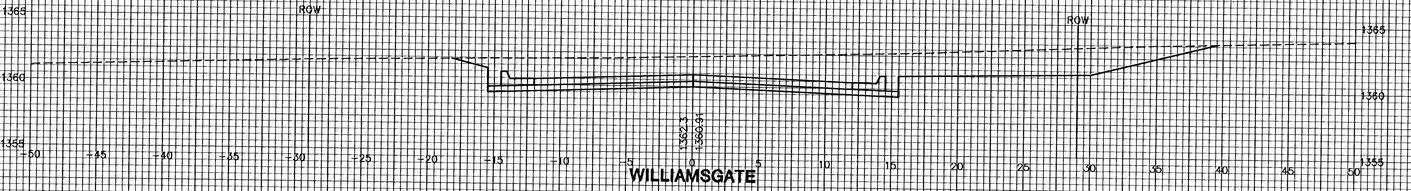

WILLIAMSGATE