

HAWTHORNE 3RD ADDITION
WILLIAMSGATE/CAMDEN CAHSE
CROSS SECTIONS


16+00

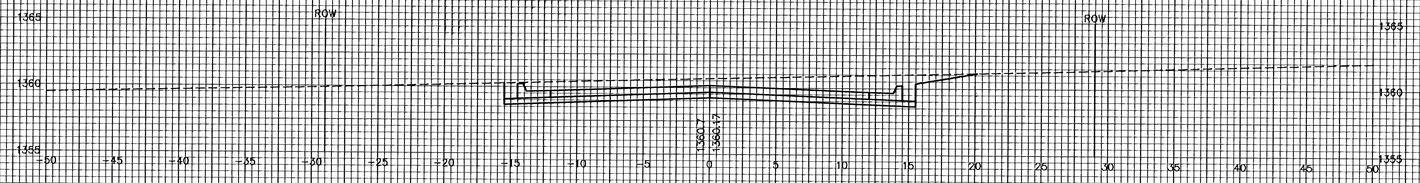


15+75

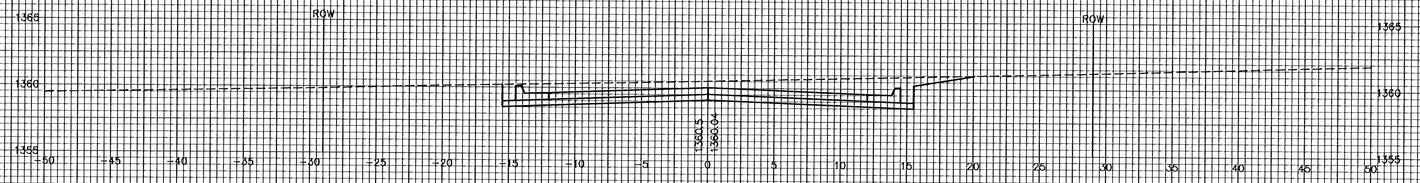


15+50

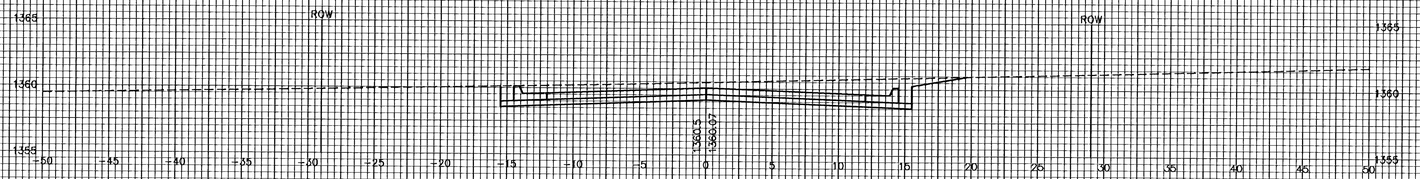

15+25

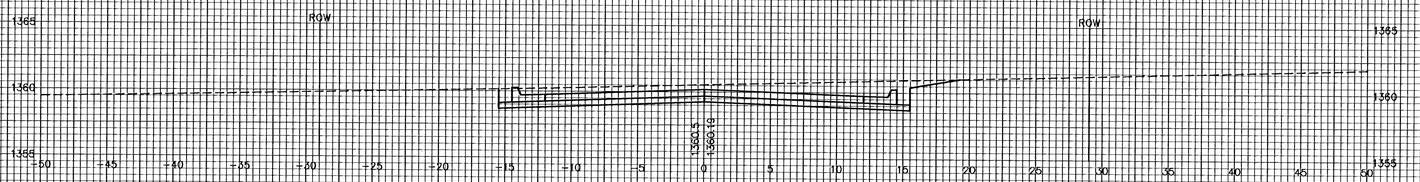

15+15.35

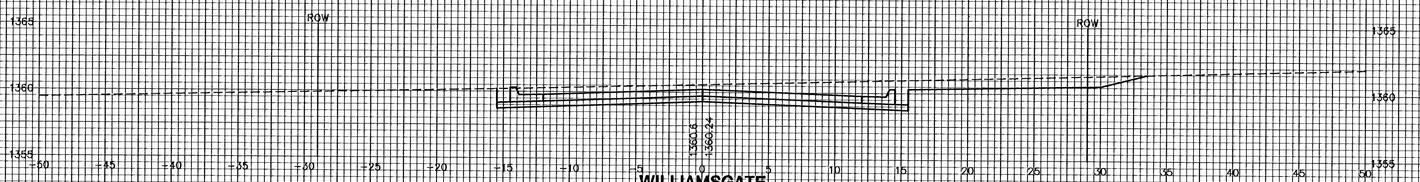

WILLIAMSGATE