

HAWTHORNE 3RD ADDITION
WILLIAMSGATE/CAMDEN CAHSE
CROSS SECTIONS


21+25

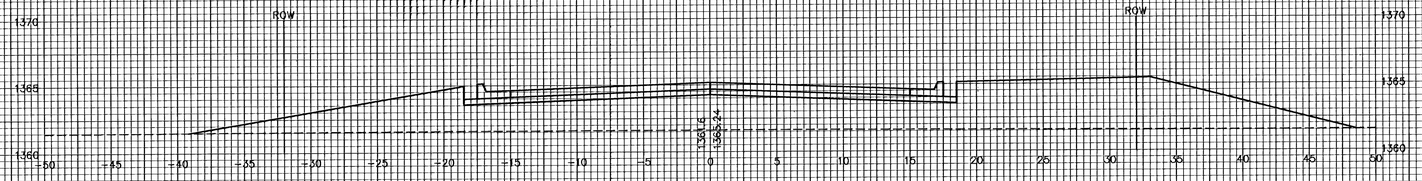


21+00

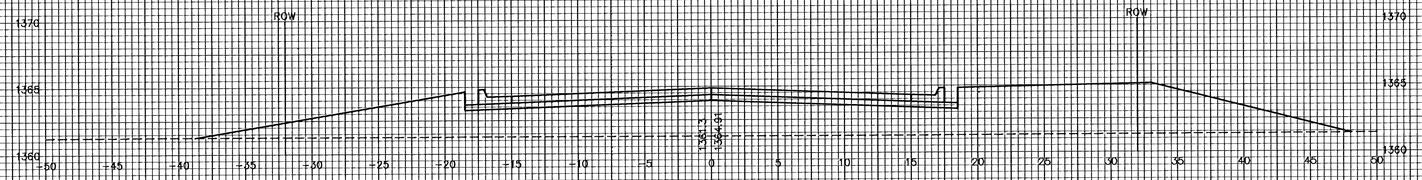


20+75

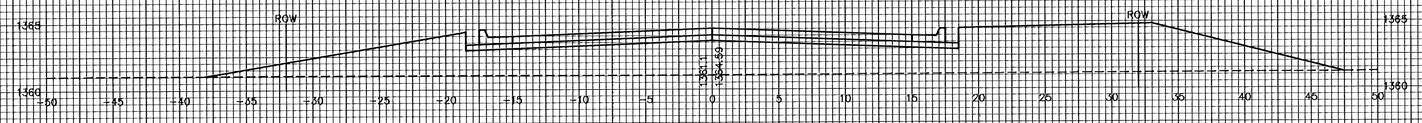


20+50

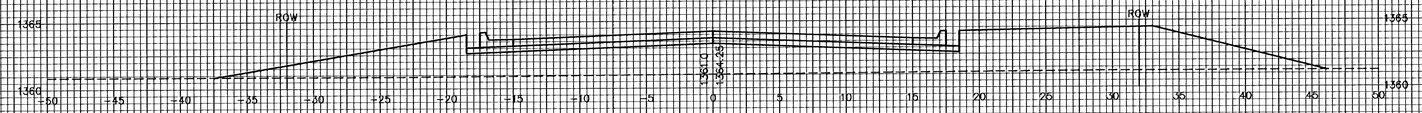

20+25

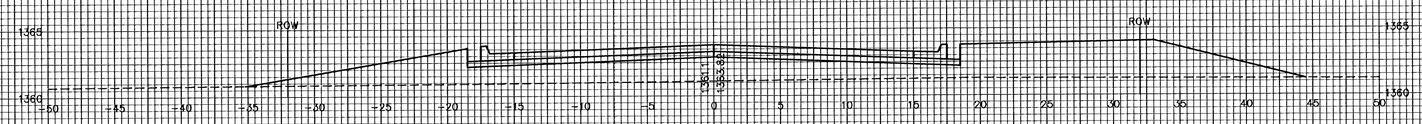

20+00

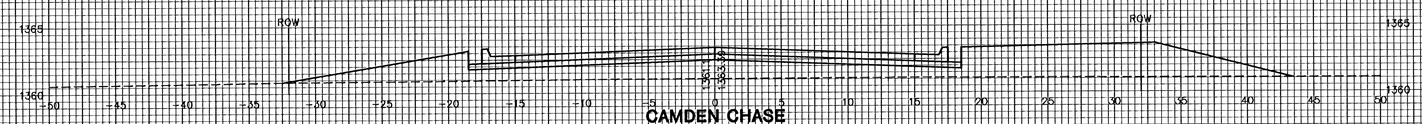

CAMDEN CHASE