

HAWTHORNE 3RD ADDITION
WILLIAMSGATE/CAMDEN CAHSE
CROSS SECTIONS


22+42.34

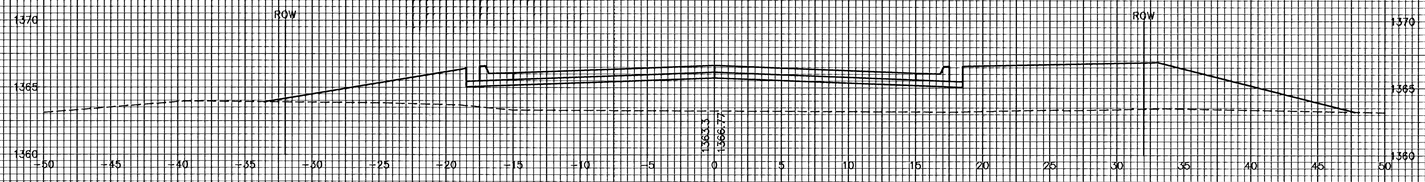


22+25

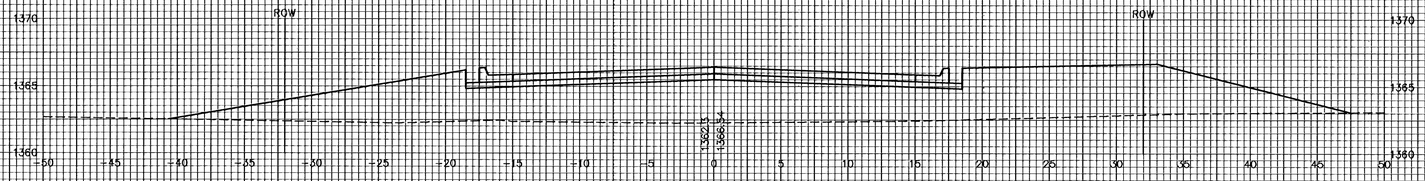


22+00

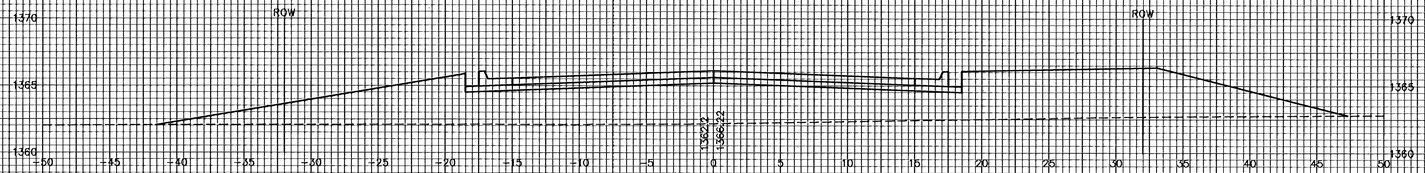

21+75

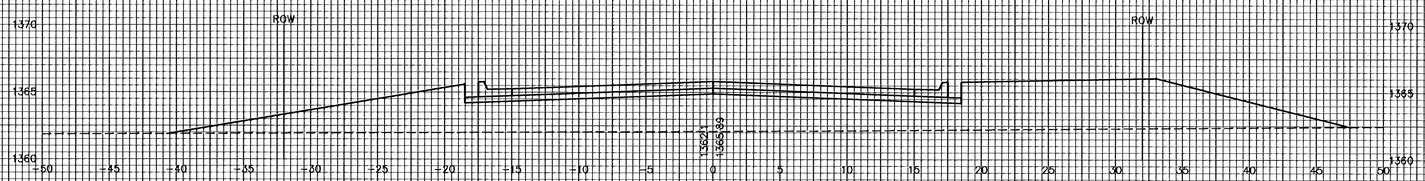

21+50

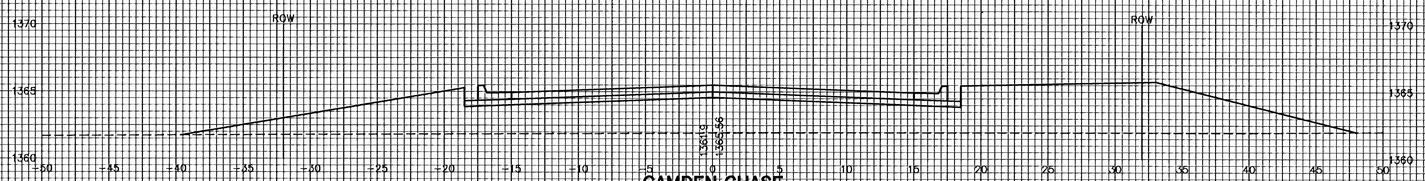

CAMDEN CHASE