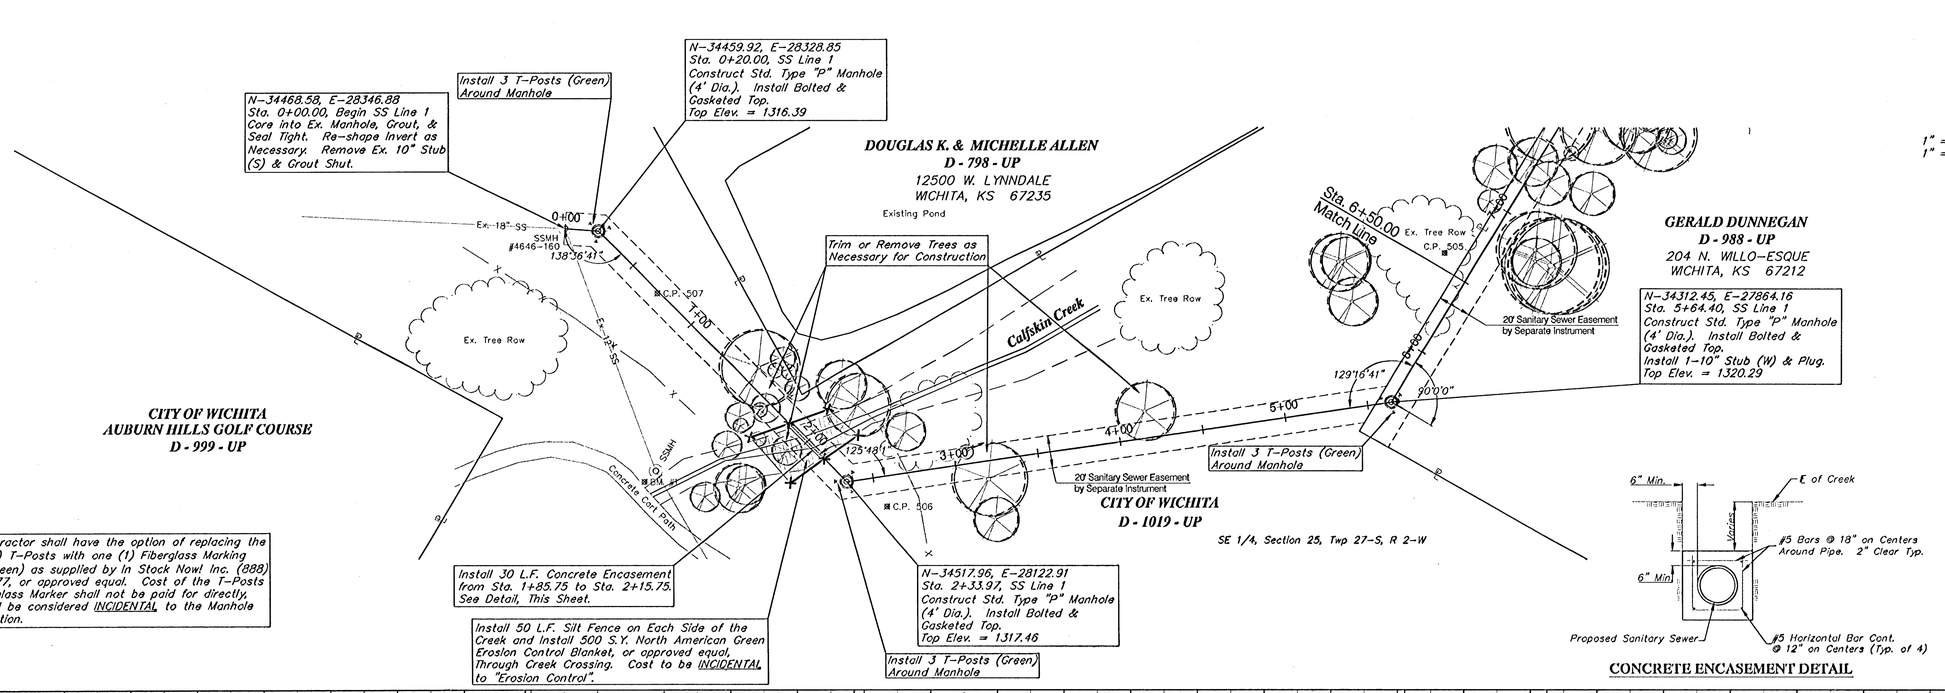


Drawing Files R:\eng\Main 6, CIS\Land\dwg\Main 6 Base.dwg (SS01)

Design	STAFF
Drawn	TPV
Approved	TPV
Scale	Noted

Project No. 0408.E041 — TURKEY CREEK ADDITION

TURKEY CREEK SANITARY SEWER
Sta. 0+00.00 to Sta. 6+50.00
MAIN 6, COWSKIN INTERCEPTOR SEWER

Baughman Company, P.A.
315 Ella St. Wichita, KS 67211 P 316.262.7271 F 316.262.0149
Baughman ENGINEERING | SURVEYING | PLANNING | LANDSCAPE ARCHITECTURE

Aug. 2005

SHEET 3 OF 16