SCALE:
1" = 40' HORIZONTAL
1" = 5' VERTICAL

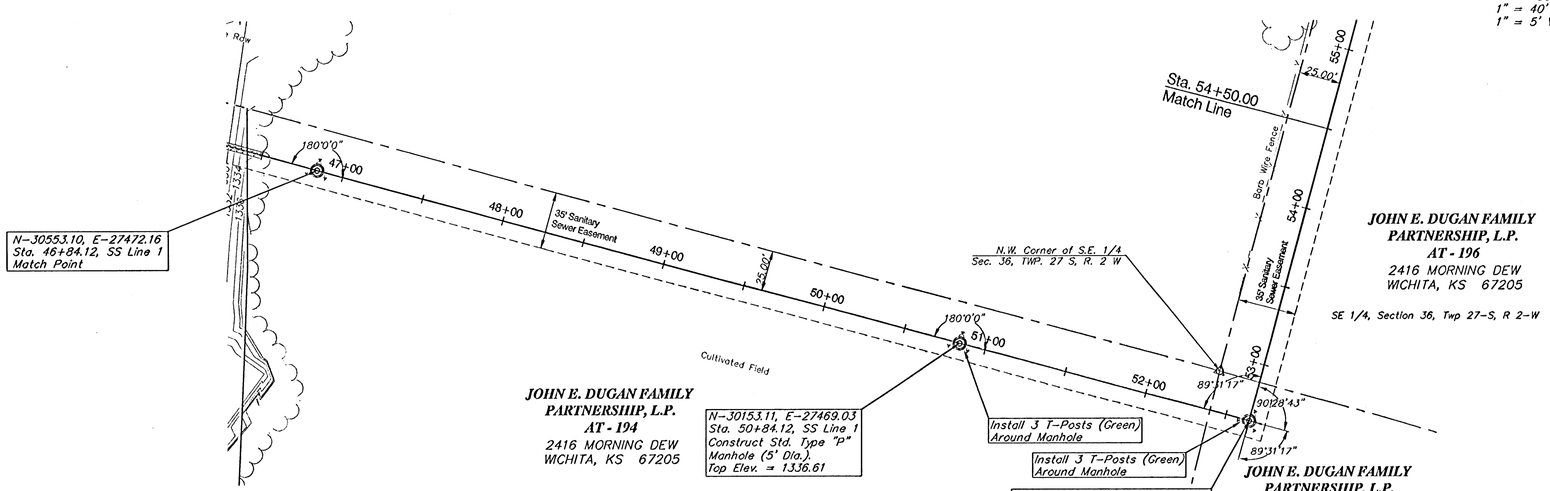

N-30553.10, E-27472.16
Sta. 46+84.12, SS Line 1
Match Point

JOHN E. DUGAN FAMILY PARTNERSHIP, L.P.
AT - 194
2416 MORNING DEW
WICHITA, KS 67205

NW 1/4, Section 36, Twp 27-S, R 2-W

N-30153.11, E-27469.03
Sta. 50+84.12, SS Line 1
Construct Std. Type "P" Manhole (5' Dia.).
Top Elev. = 1336.61

Install 3 T-Posts (Green) Around Manhole

Install 3 T-Posts (Green) Around Manhole

N-29972.83, E-27467.62
Sta. 52+64.40, SS Line 1
Construct Std. Type "P" Manhole (5' Dia.), Install 1-12" Stub (S) & 1-12" Stub (W) and Plug.
Top Elev. = 1335.24

JOHN E. DUGAN FAMILY PARTNERSHIP, L.P.
AT - 197 - 2
2416 MORNING DEW
WICHITA, KS 67205

SW 1/4, Section 36, Twp 27-S, R 2-W

JOHN E. DUGAN FAMILY PARTNERSHIP, L.P.
AT - 196
2416 MORNING DEW
WICHITA, KS 67205

SE 1/4, Section 36, Twp 27-S, R 2-W

The Contractor shall have the option of replacing the three (3) T-Posts with one (1) Fiberglass Marking Post (Green) as supplied by In Stock Now! Inc. (888) 547-4477, or approved equal. Cost of the T-Posts or Fiberglass Marker shall not be paid for directly, but shall be considered INCIDENTAL to the Manhole Construction.

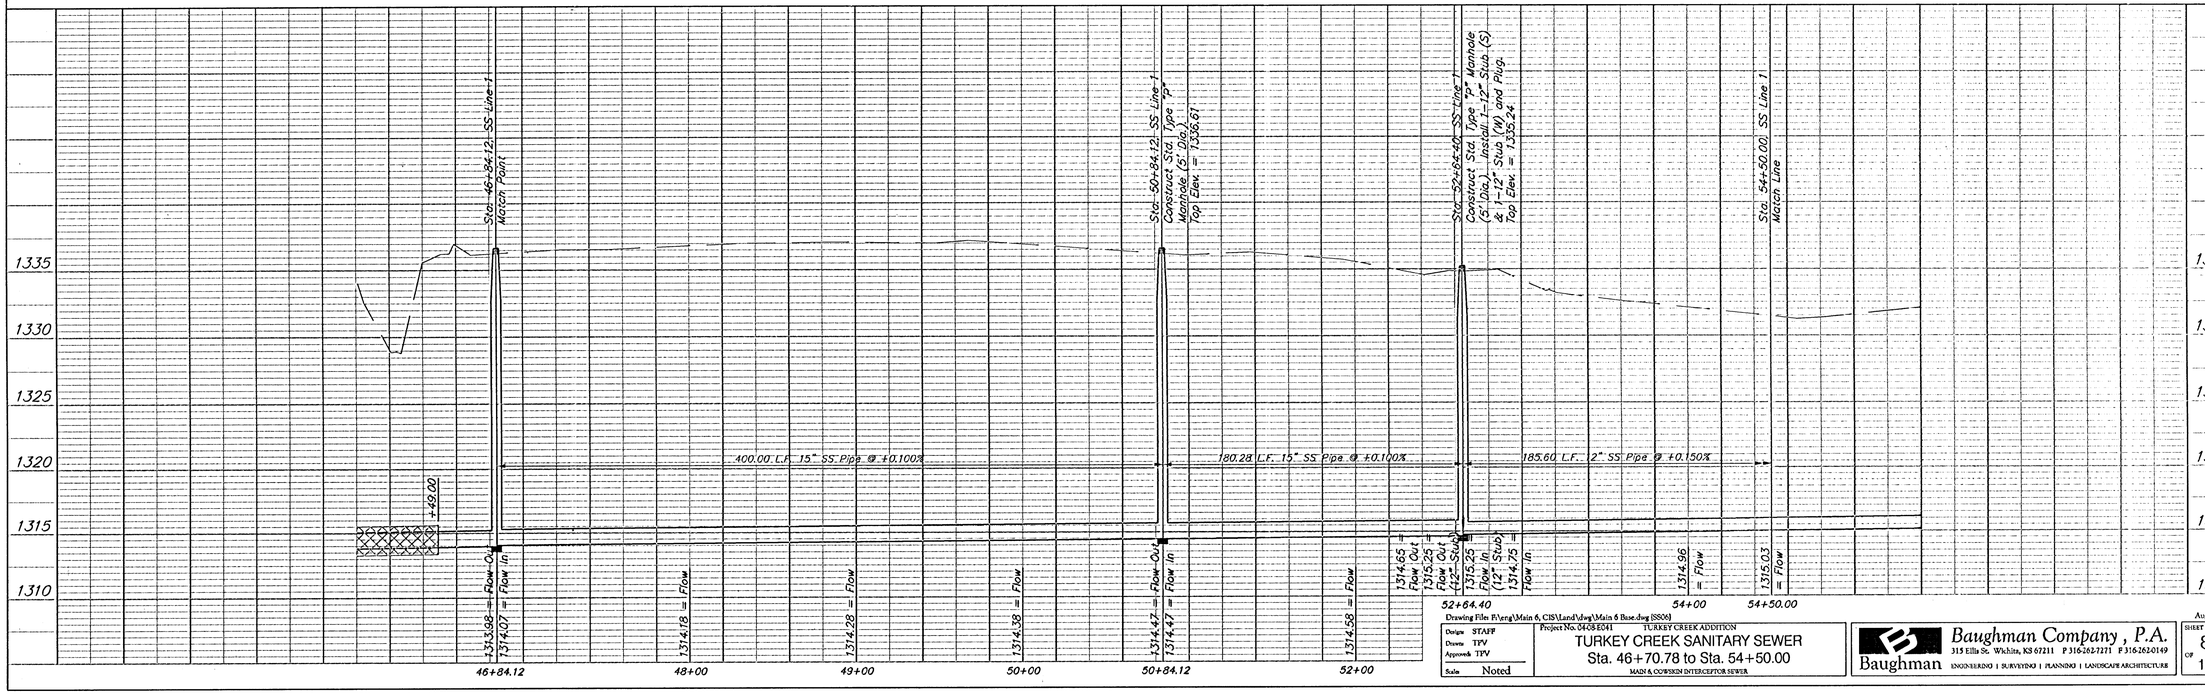

Drawing Files R:\eng\Main 6, CIS\Land\dwg\Main 6 Base.dwg [SS06]

Design	STAFF
Drawn	TPV
Approved	TPV
Scale	Noted

Project No. 0408.0041 — TURKEY CREEK ADDITION

TURKEY CREEK SANITARY SEWER
Sta. 46+70.78 to Sta. 54+50.00
MAIN 6 COWSKIN INTERCEPTOR SEWER

Baughman Company, P.A.
315 Ellis St. Wichita, KS 67211 P 316.262.7271 F 316.262.0149
ENGINEERING | SURVEYING | PLANNING | LANDSCAPE ARCHITECTURE

Aug. 2005

SHEET 8 OF 16