
BENCHMARKS:

BM #1: C.O.W. Disc top of Curb adjacent to FH between Lot's 10 & 11, Block C.


Elevation = 93.70 City Datum

BM #2: City of Wichita Disc adjacent to FH on NE Corner of Leonine & Angel.

Elevation = 92.29 City Datum

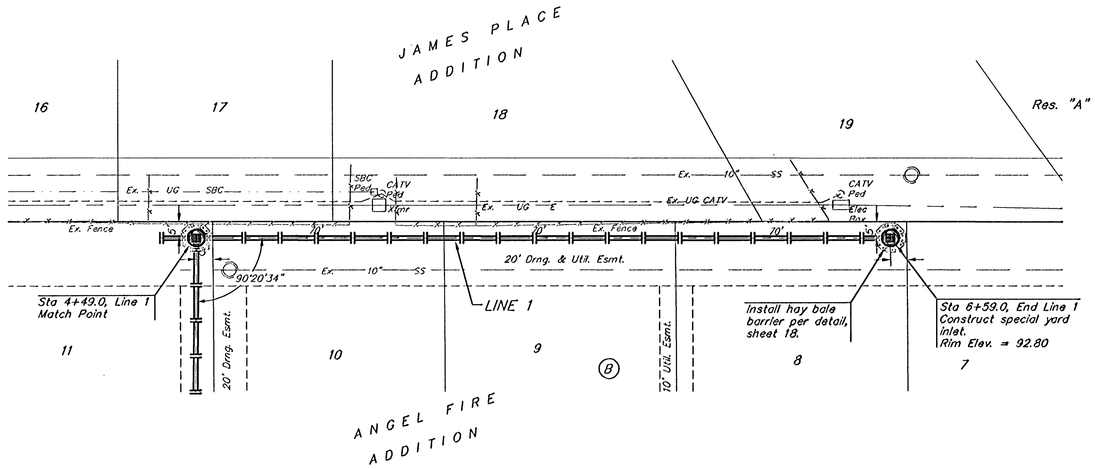

Scale: 1" = 20' Horizontal
1" = 5' Vertical
• = Iron

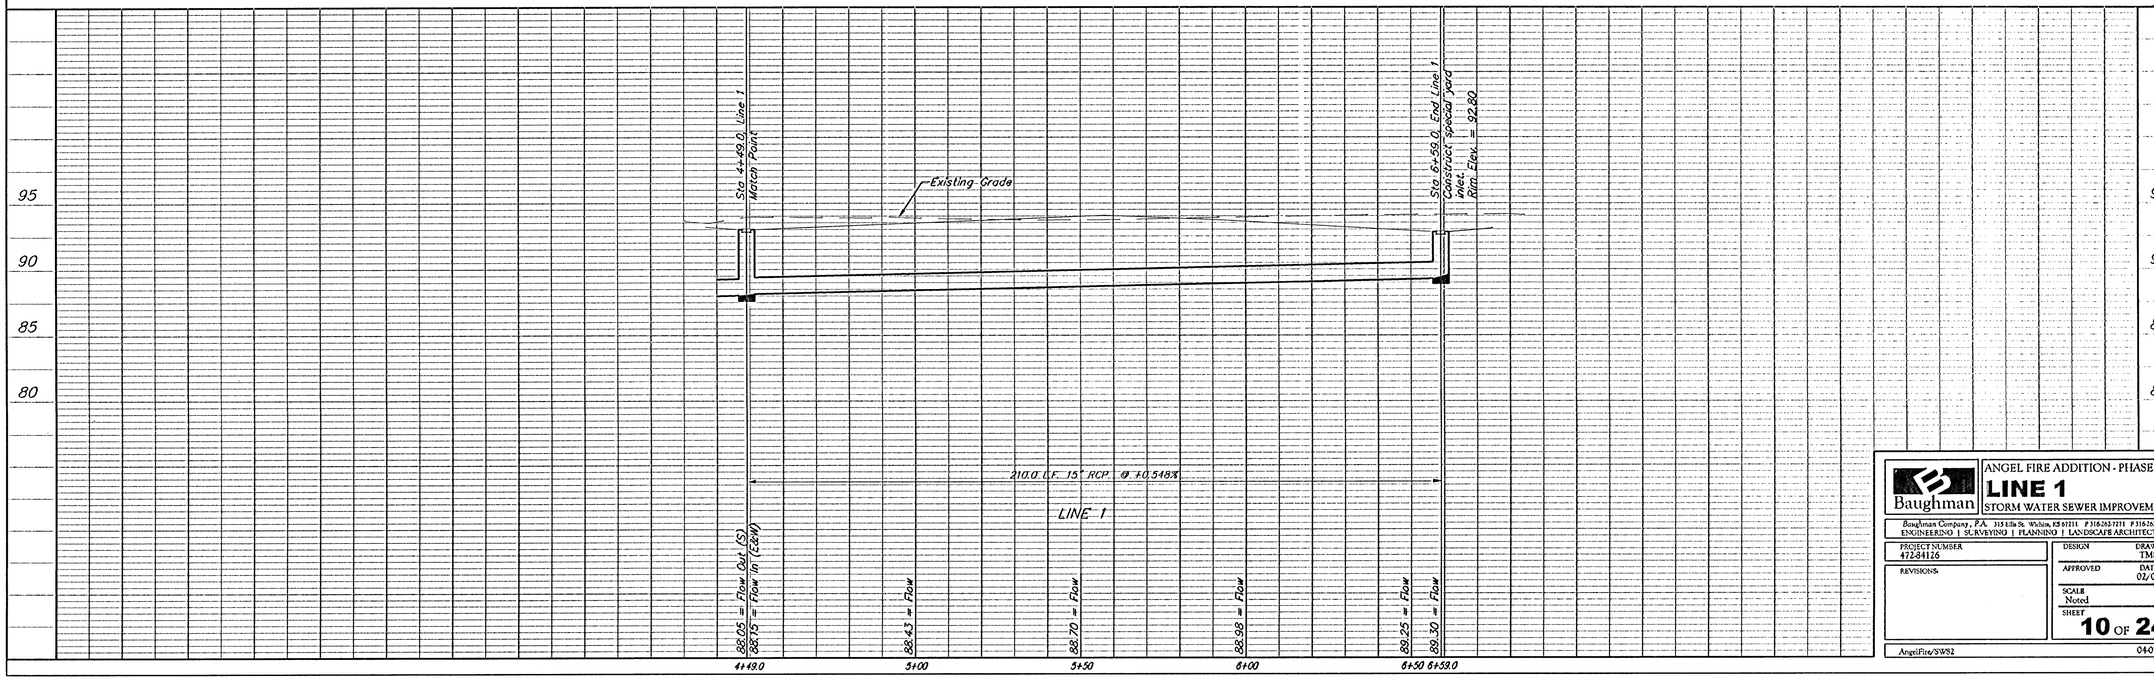

ANGEL FIRE ADDITION - PHASE IV

LINE 1

STORM WATER SEWER IMPROVEMENTS

Baughman Company, P.A. 315 Ella St. Wichita, KS 67211 P 316.262.2221 F 316.262.0149
ENGINEERING | SURVEYING | PLANNING | LANDSCAPE ARCHITECTURE

PROJECT NUMBER 47284126	DESIGN TMS / DRAWN TMS
REVISIONS	APPROVED / DATE 02/05
	SCALE Noted
	SHEET 10 OF 24

AngelFire/SWS2 04-07-E968